



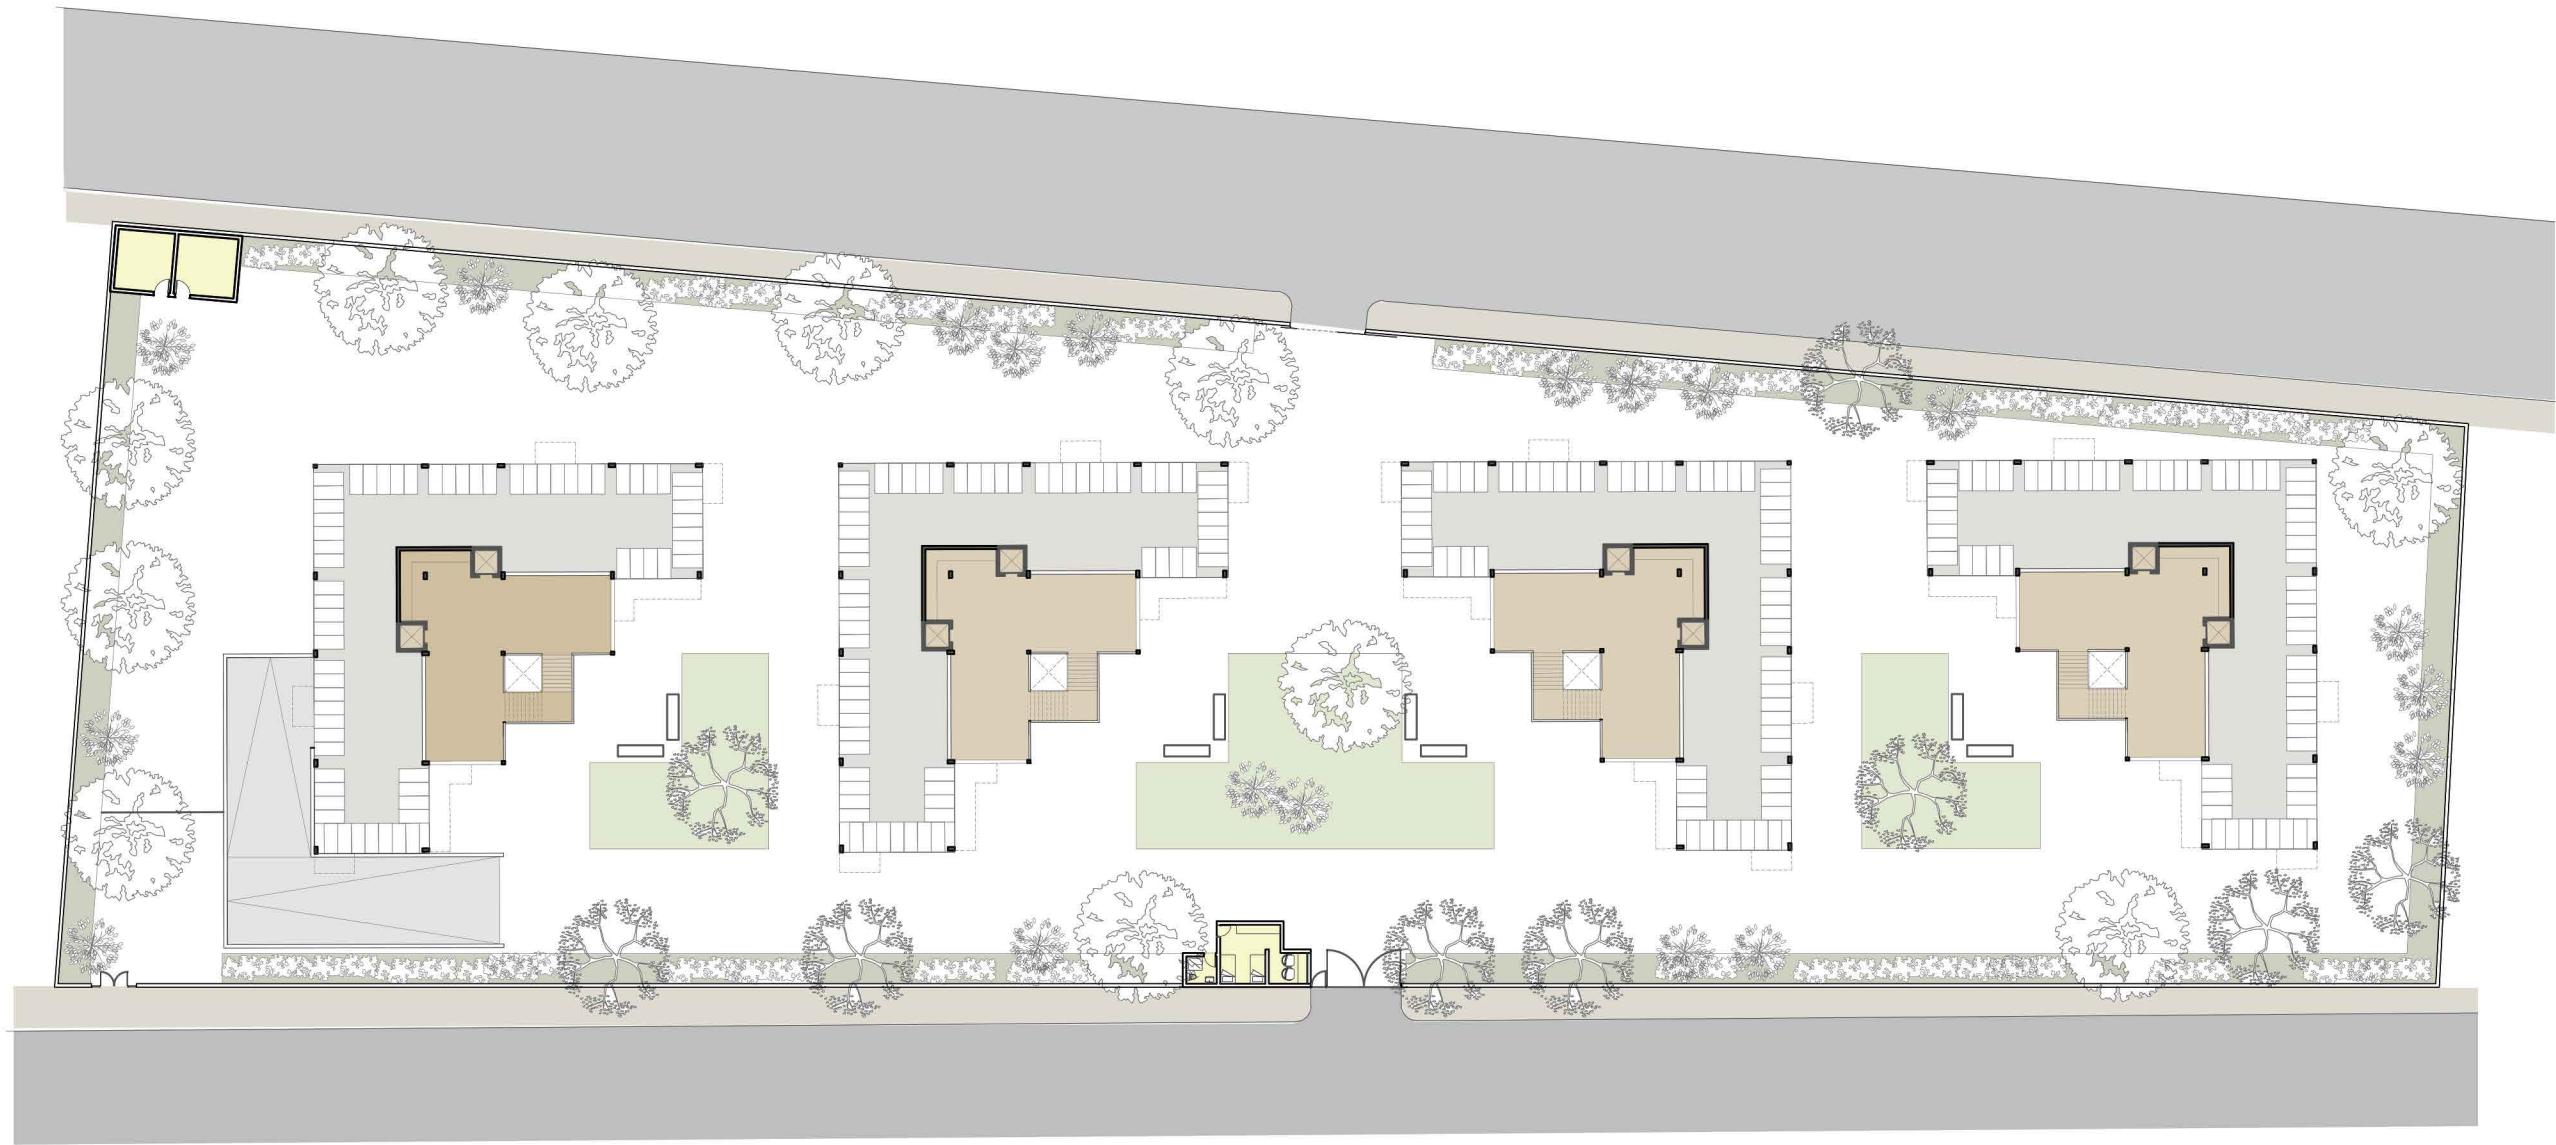

Site Plan
Scale: 1:500

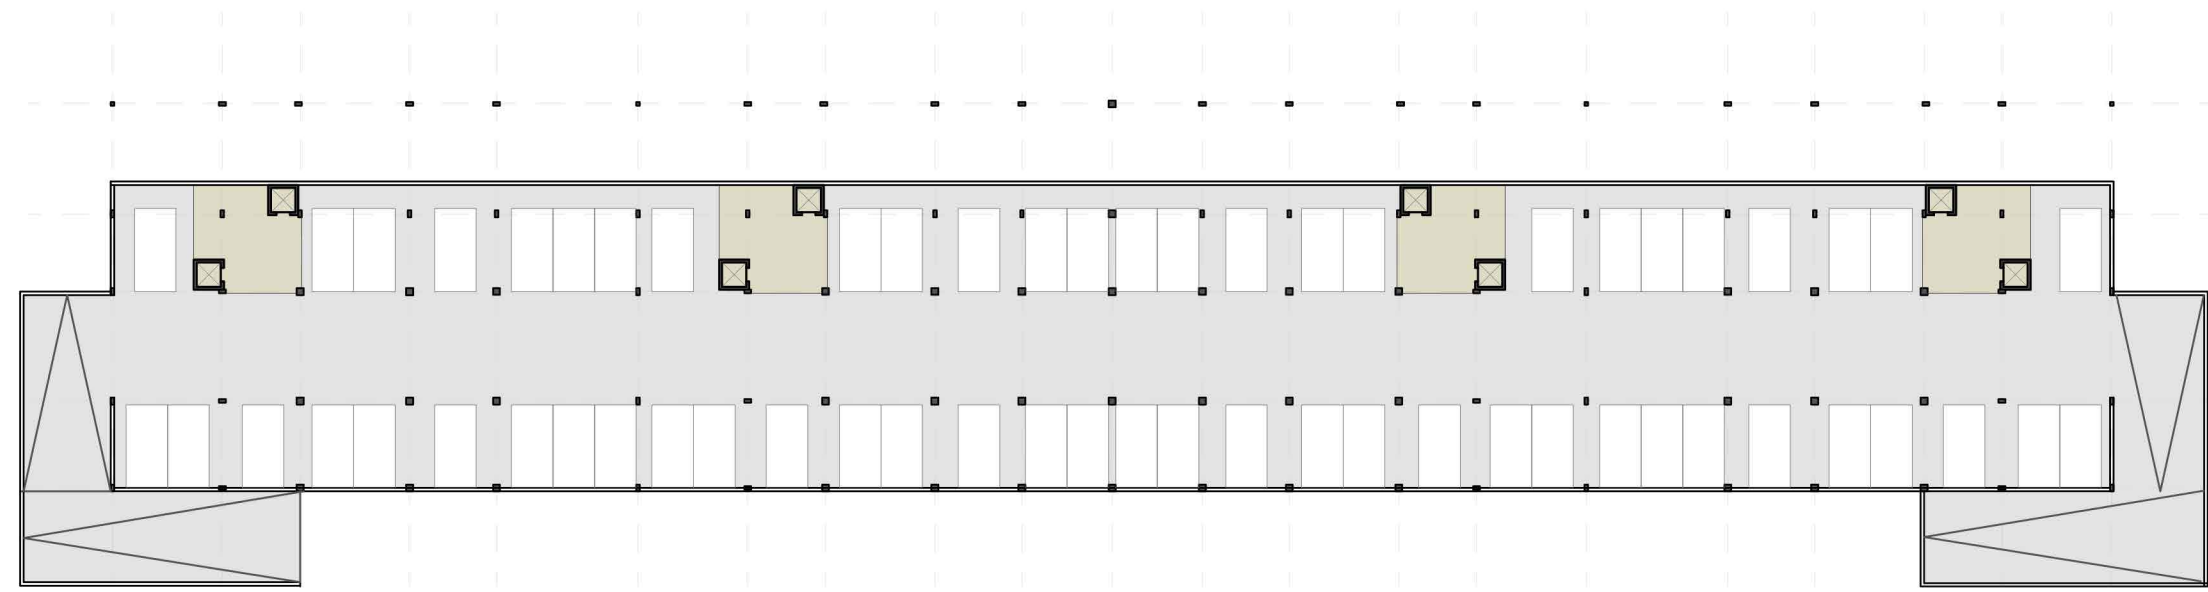


Basement Parking Plan
Scale: 1:500



Block Plan (odd levels)
Scale: 1:200




Block Plan (Even levels)
Scale: 1:200

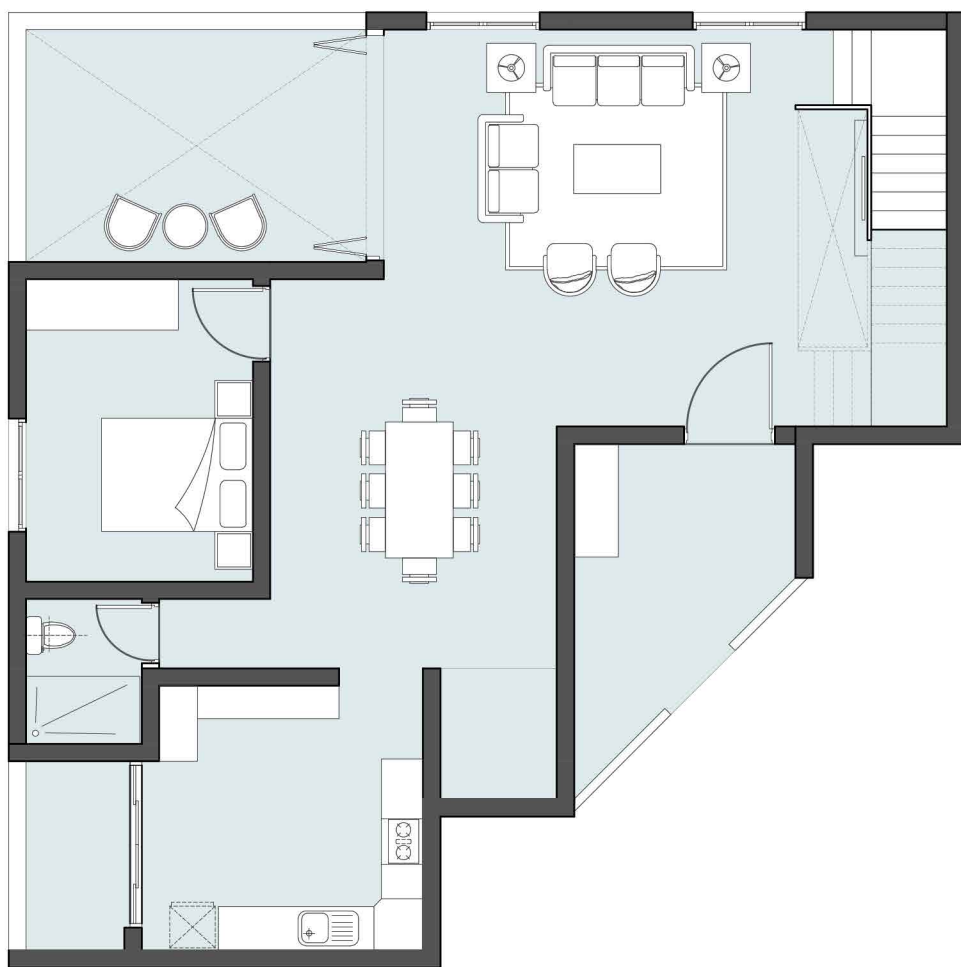

Unit 1 (odd levels)
Scale: 1:100



Unit 1 (even levels)
Scale: 1:100

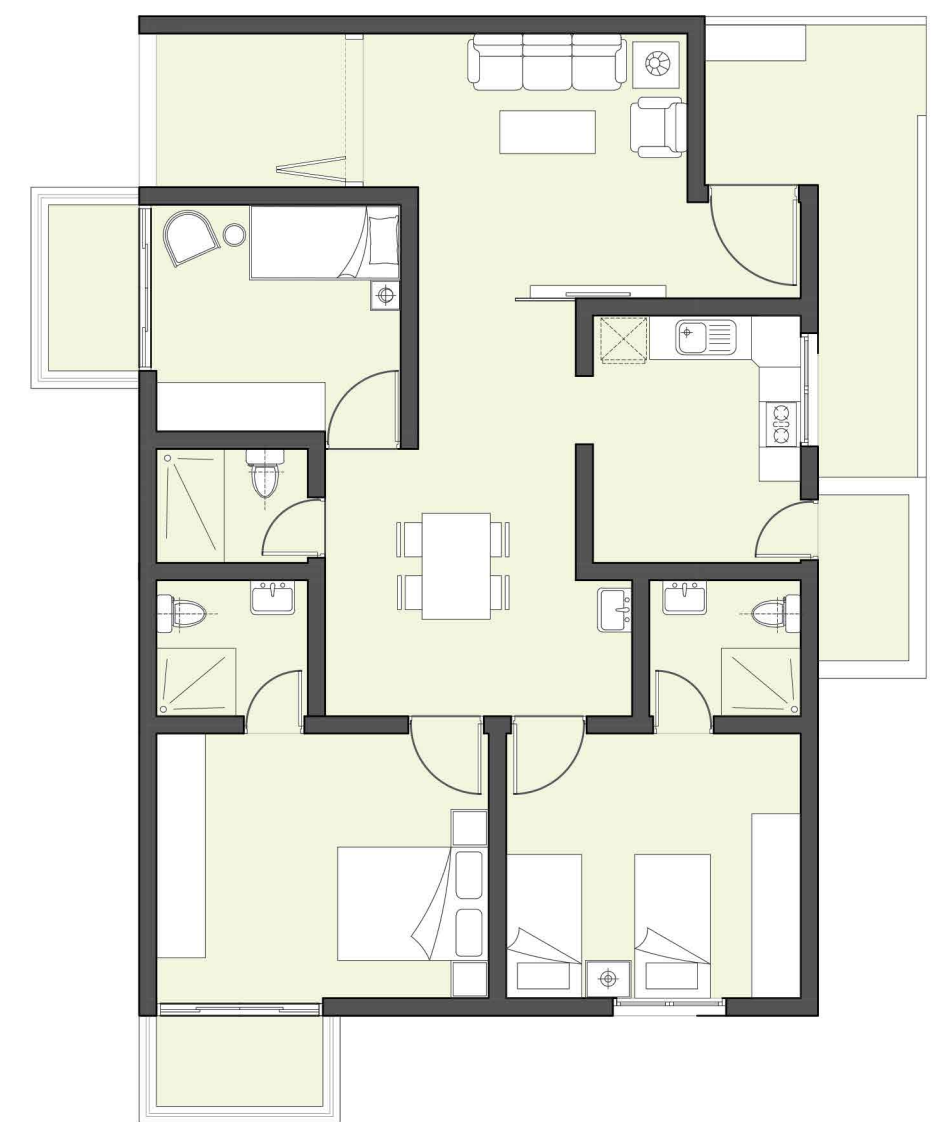

Unit 2
Scale: 1:100

