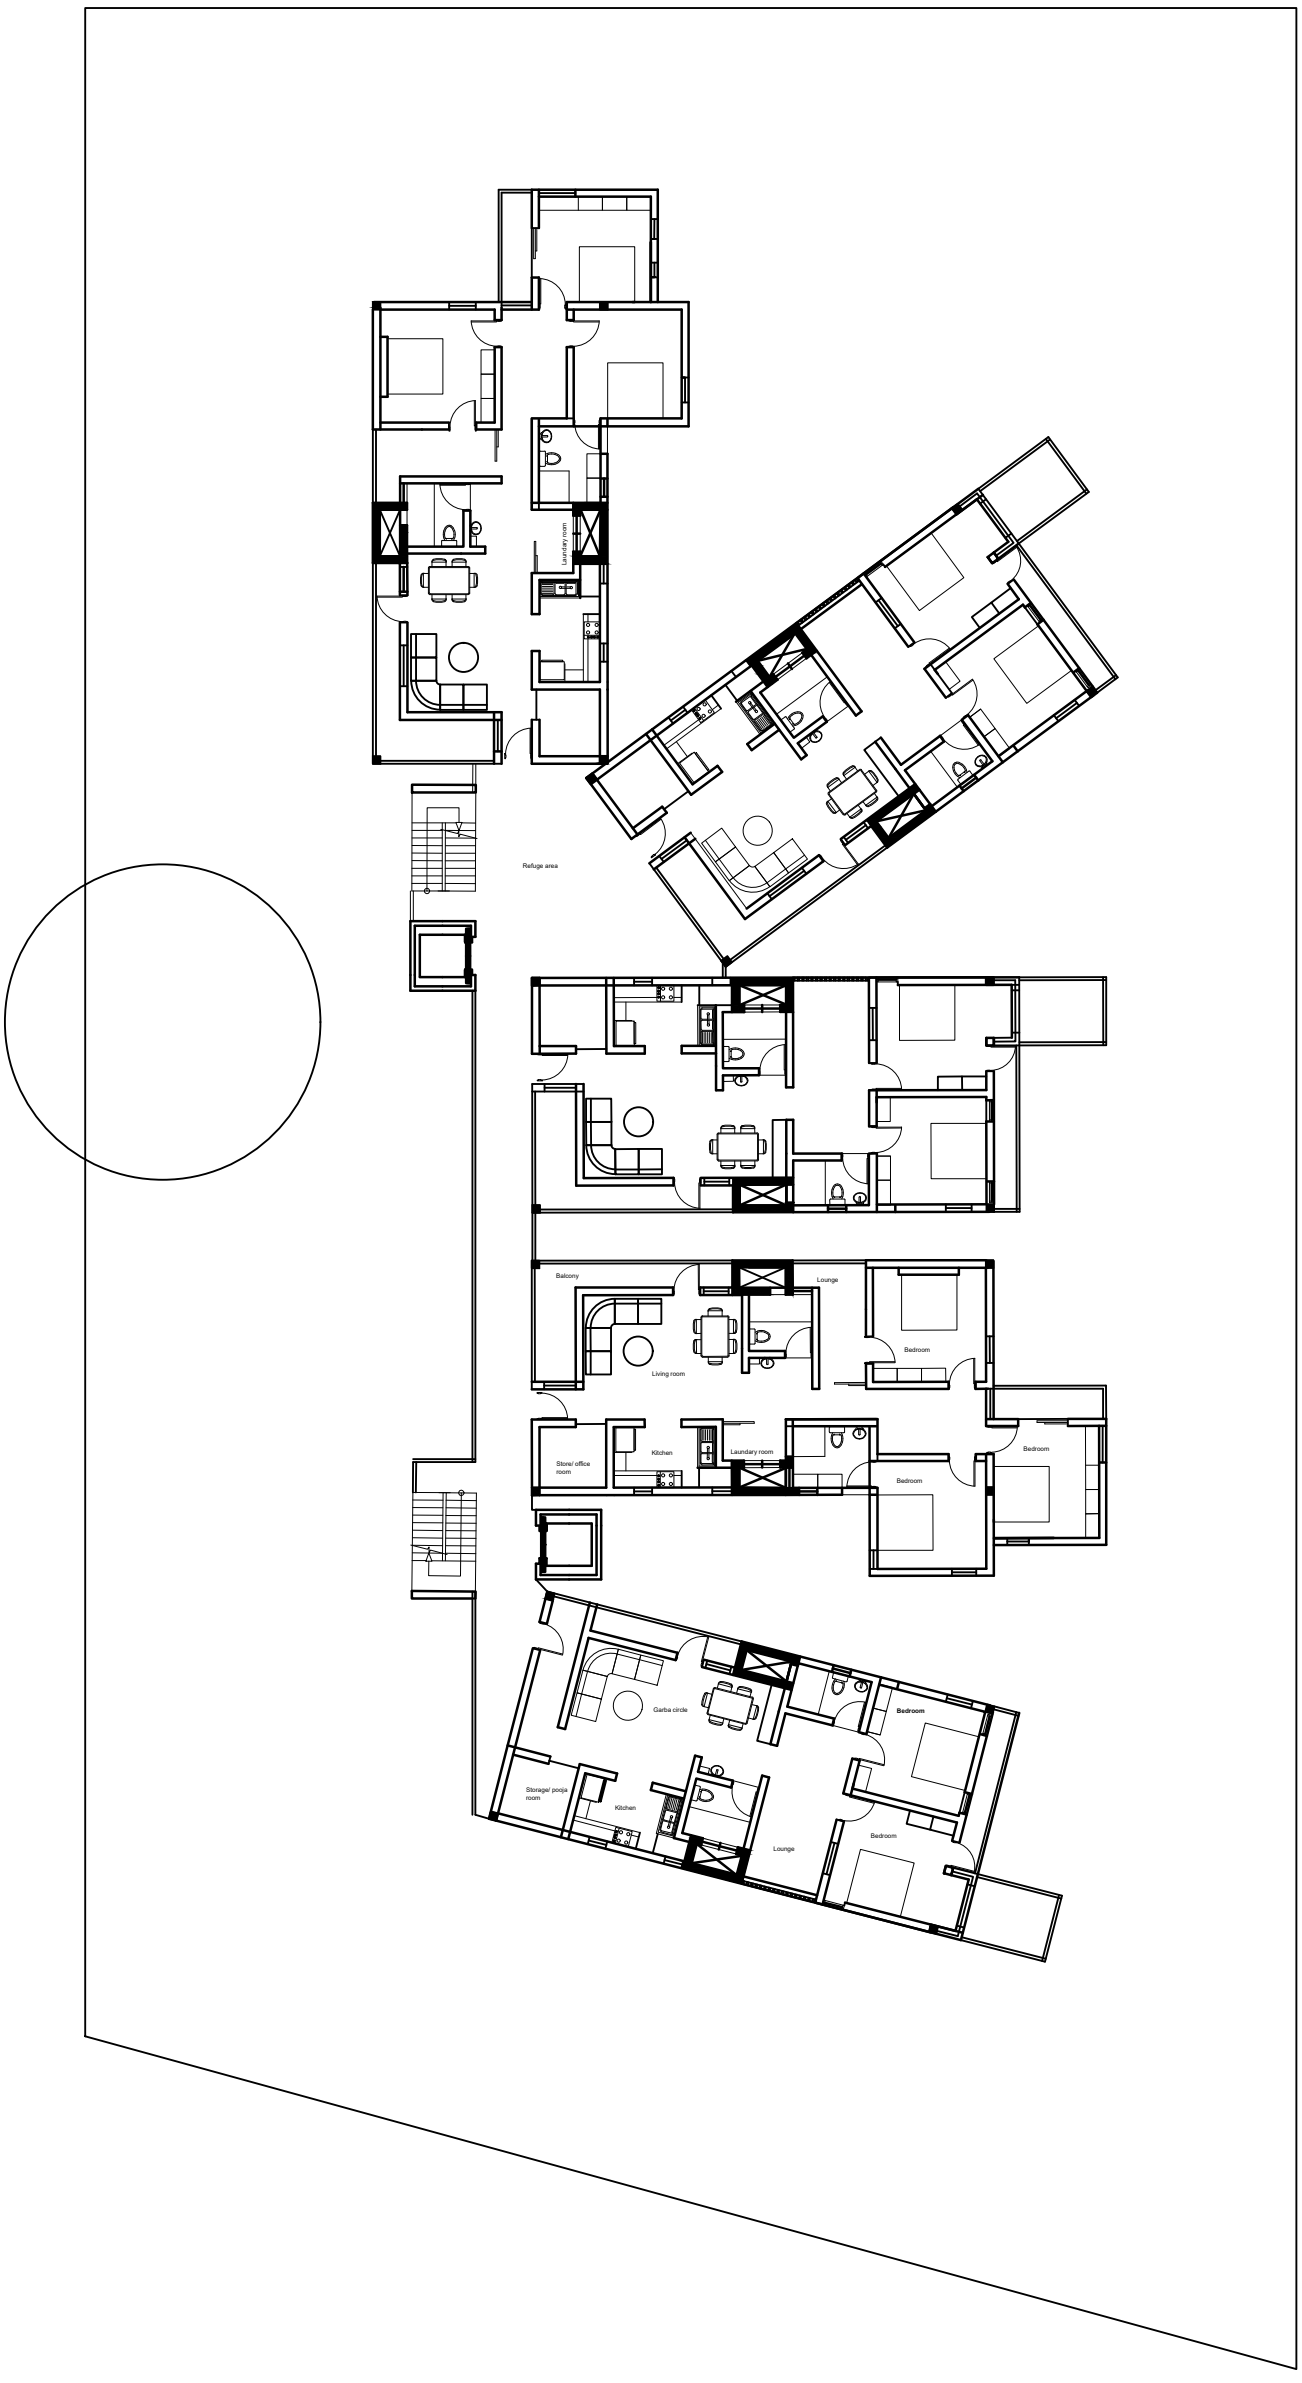

FLOOR PLAN	AREA
TOTAL CARPET AREA	X Sqmt
TOTAL RERA CARPET AREA	X Sqmt
TOTAL BUILT UP AREA	561.73 Sqmt
SUPER BUILT UP AREA	3460 Sqmt

UNIT A 2BHK	AREA
CARPET AREA	89.25 Sqmt
RERA CARPET AREA	X Sqmt
BUILT UP AREA	111.35 Sqmt

UNIT B 3BHK	AREA
CARPET AREA	107.63 Sqmt
RERA CARPET AREA	X Sqmt
BUILT UP AREA	135.5 Sqmt

L3 STUDIO: OIKOPOLIS

THE RISE OF THE COOPERATIVE

TIME PROBLEM: 3

JAYA|UA3517

FLOOR PLAN

NAME OF THE PROJECT

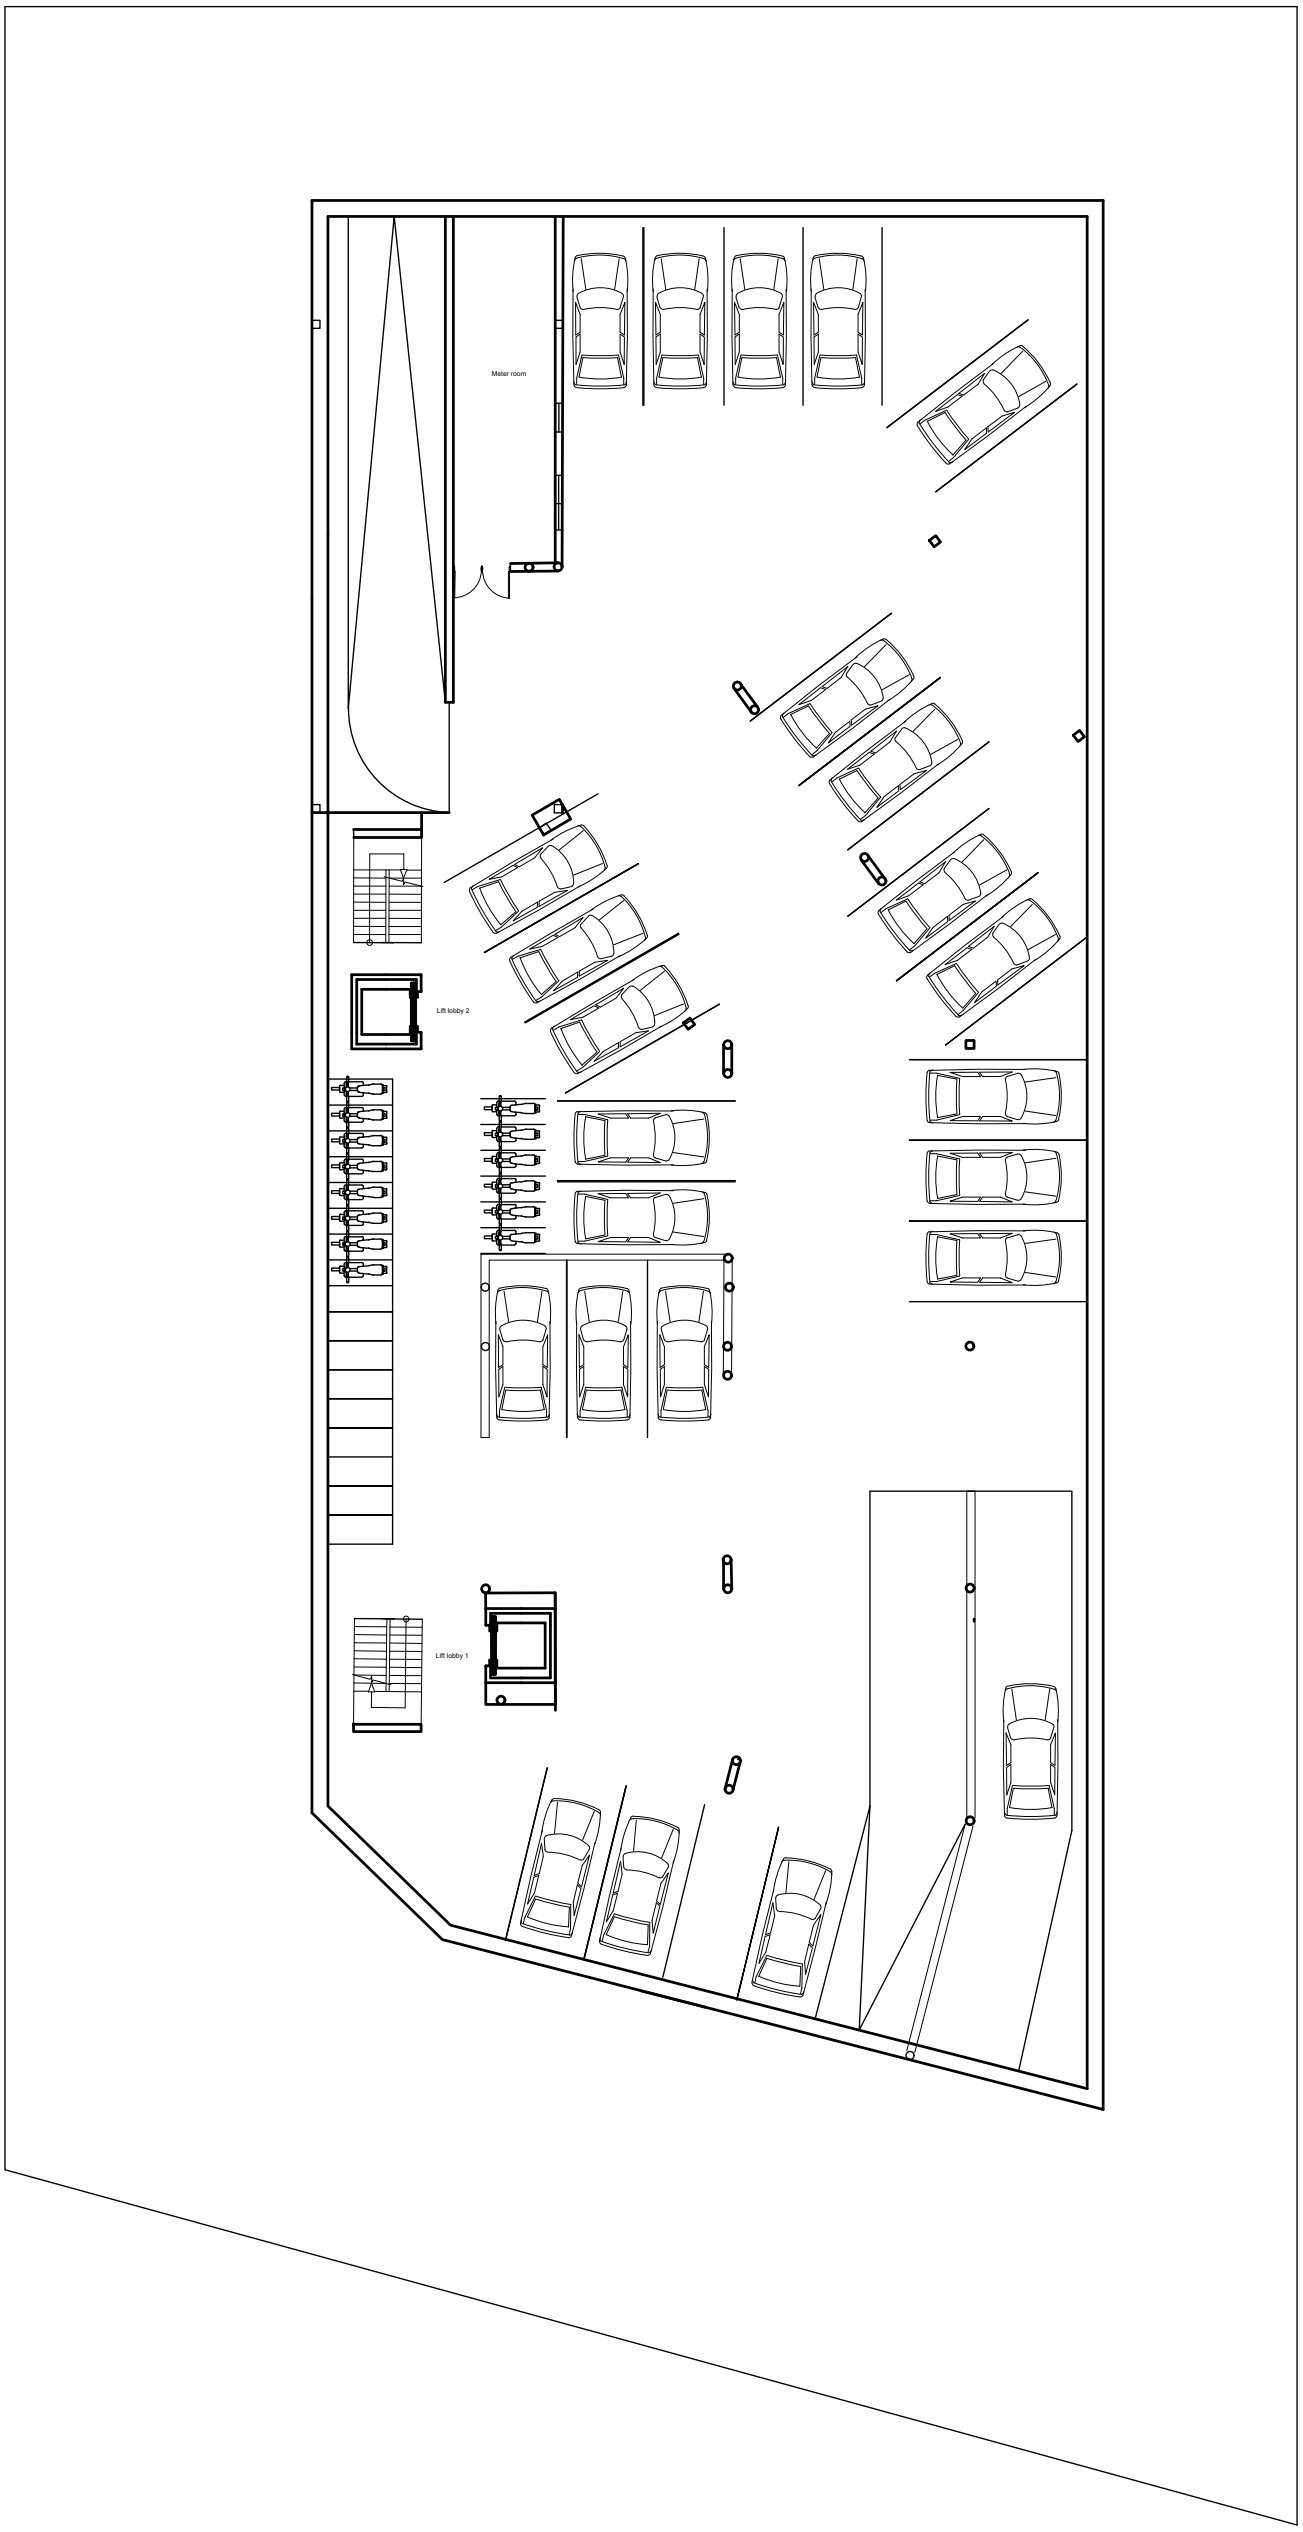

L3 STUDIO: OIKOPOLIS

THE RISE OF THE COOPERATIVE

TIME PROBLEM: 3

JAYA|UA3517

BASEMENT PLAN

NAME OF THE PROJECT

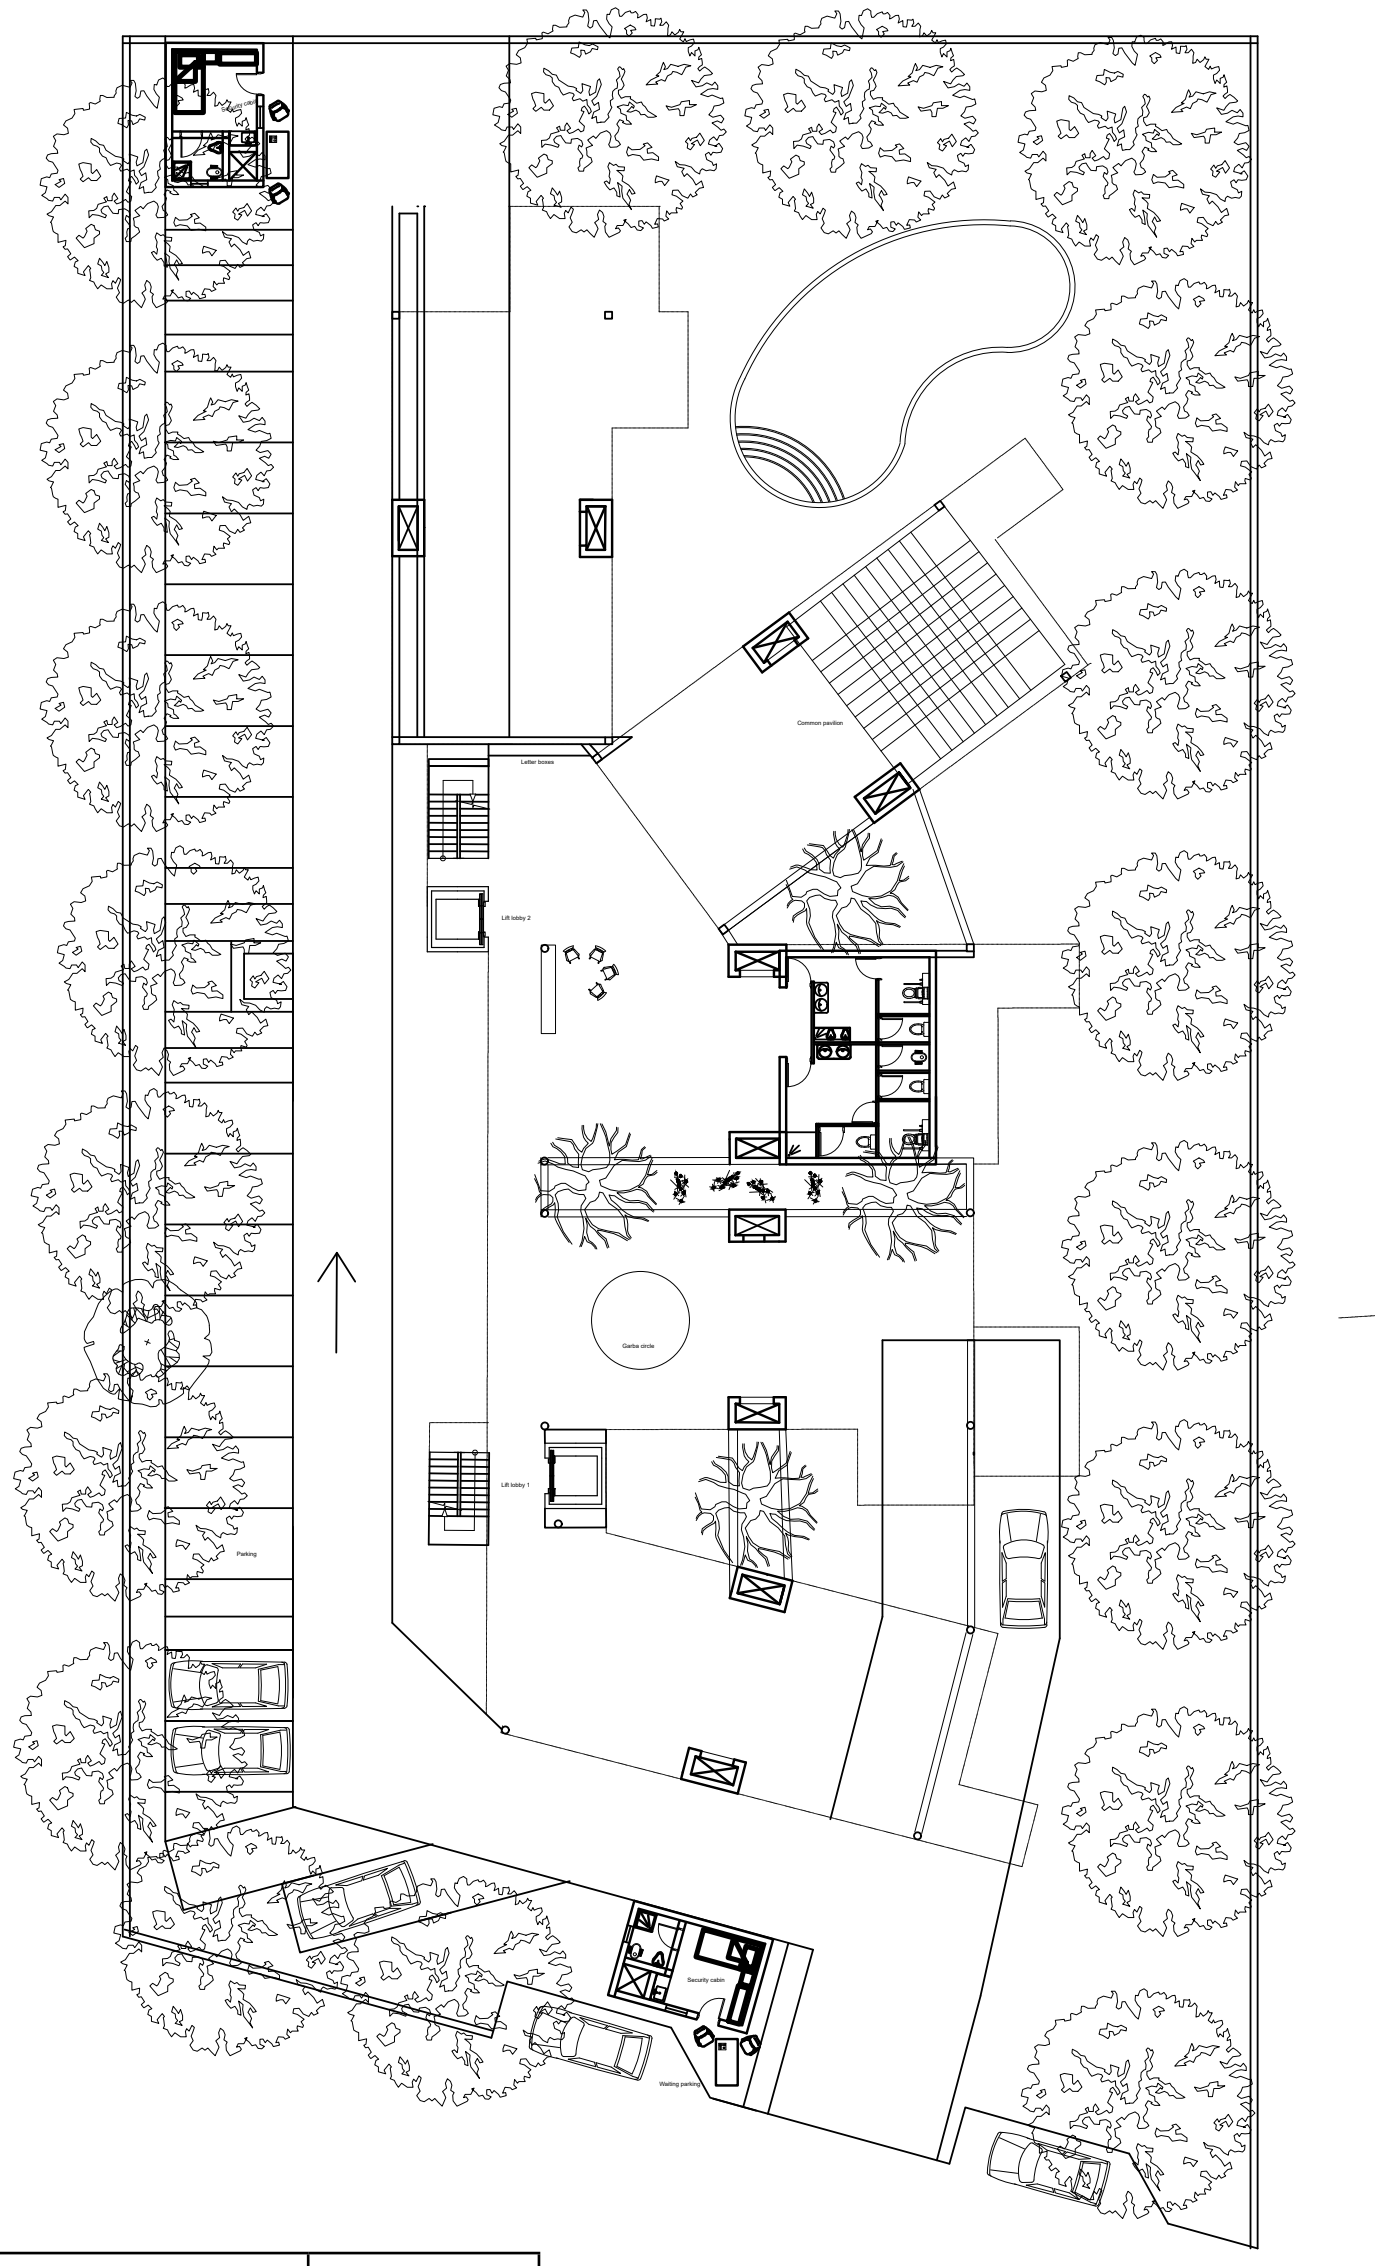

SITE PLAN	AREA
TOTAL CARPET AREA	X Sqmt
TOTAL RERA CARPET AREA	X Sqmt
TOTAL BUILT UP AREA	7863.8 Sqmt
TOTAL SUPER BUILT UP AREA	13,000 Sqmt
FSI CONSUMED	2.1

L3 STUDIO: OIKOPOLIS

THE RISE OF THE COOPERATIVE

TIME PROBLEM: 3

JAYA|UA3517

GROUND FLOOR PLAN

NAME OF THE PROJECT