



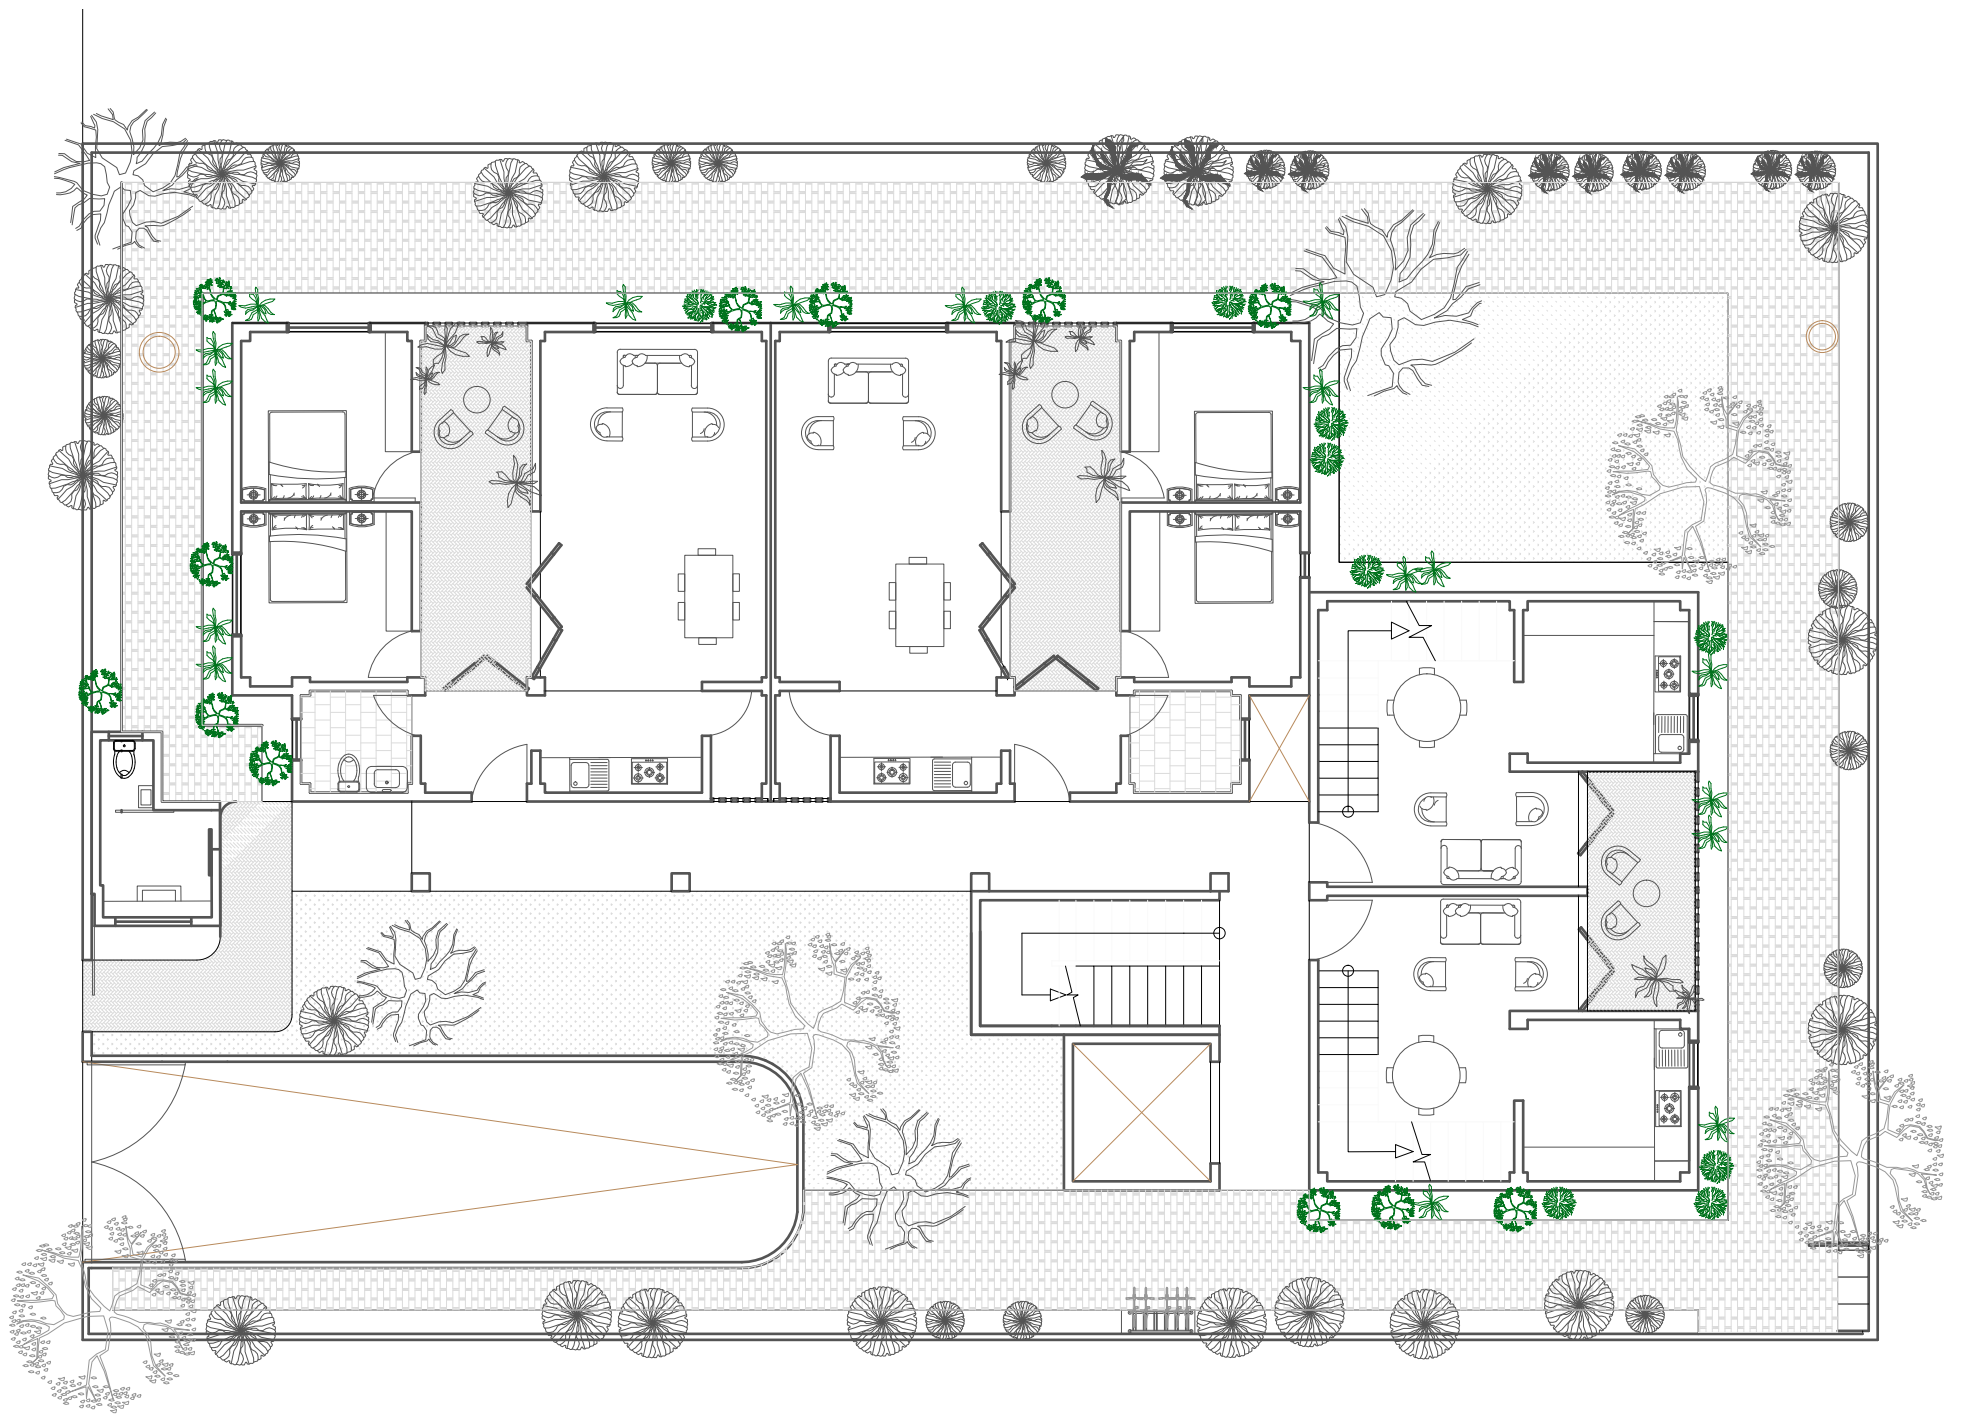

SITE PLAN AT GROUND LEVEL

0 1 2 4m

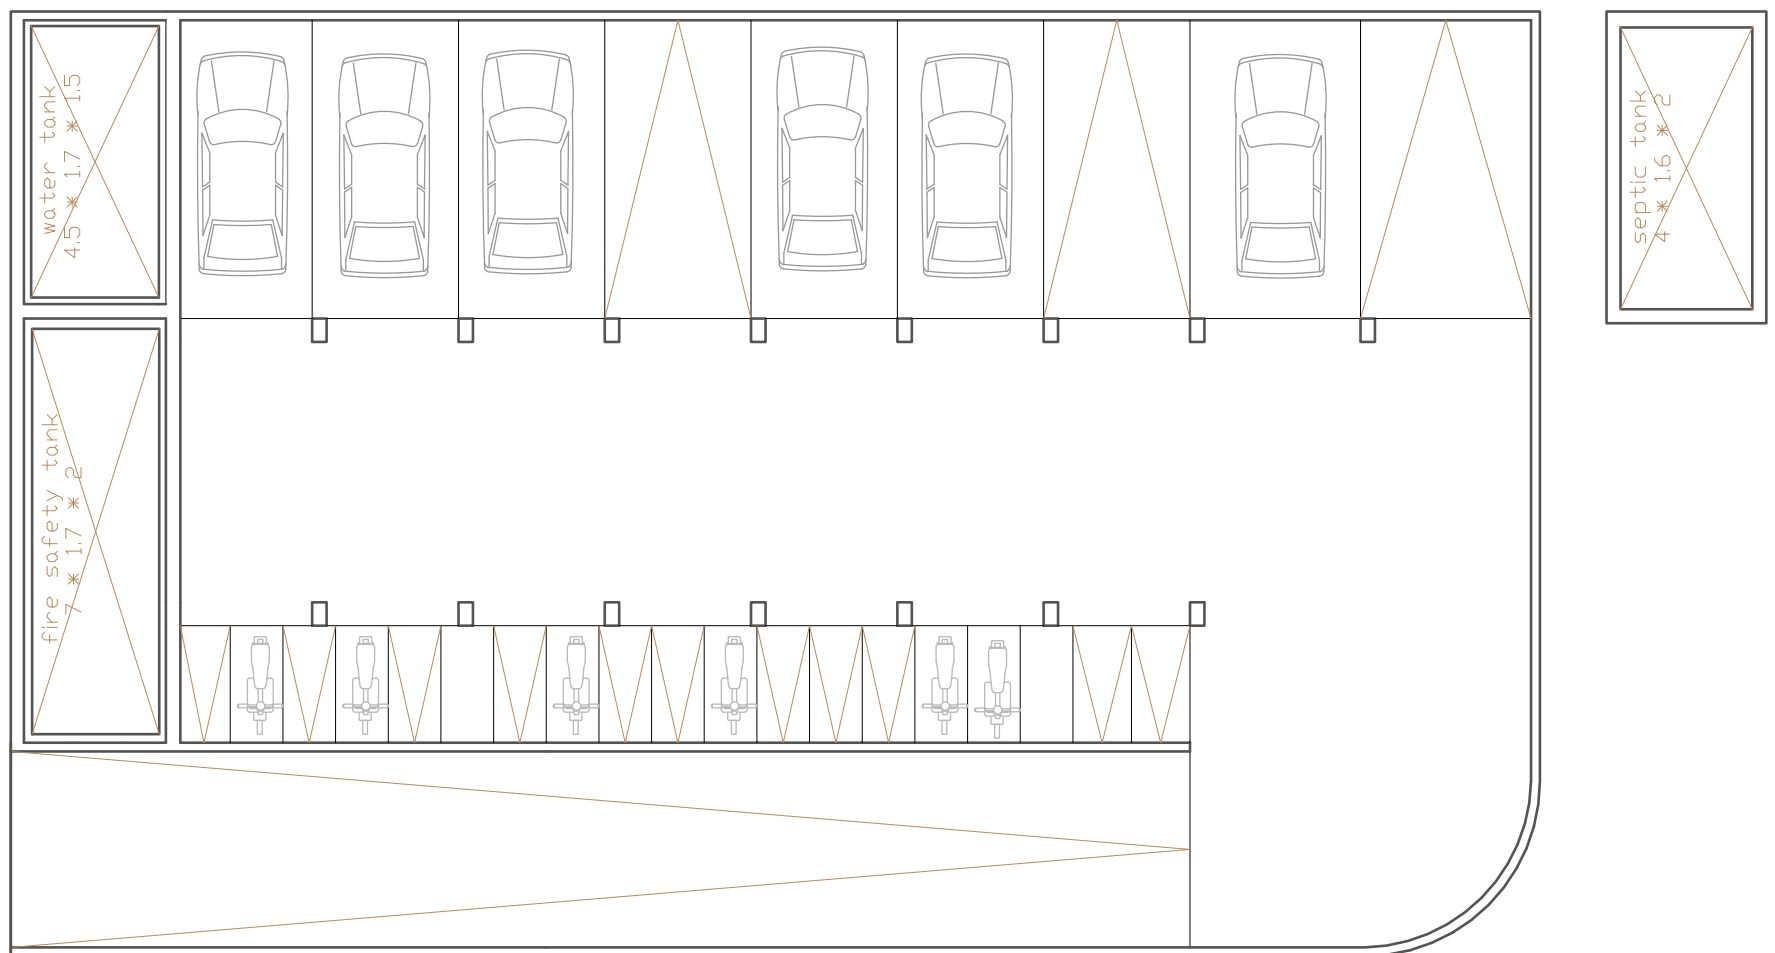


BASEMENT PLAN

0 1 2 4m



CONCEPTUAL
MASSING ON SITE

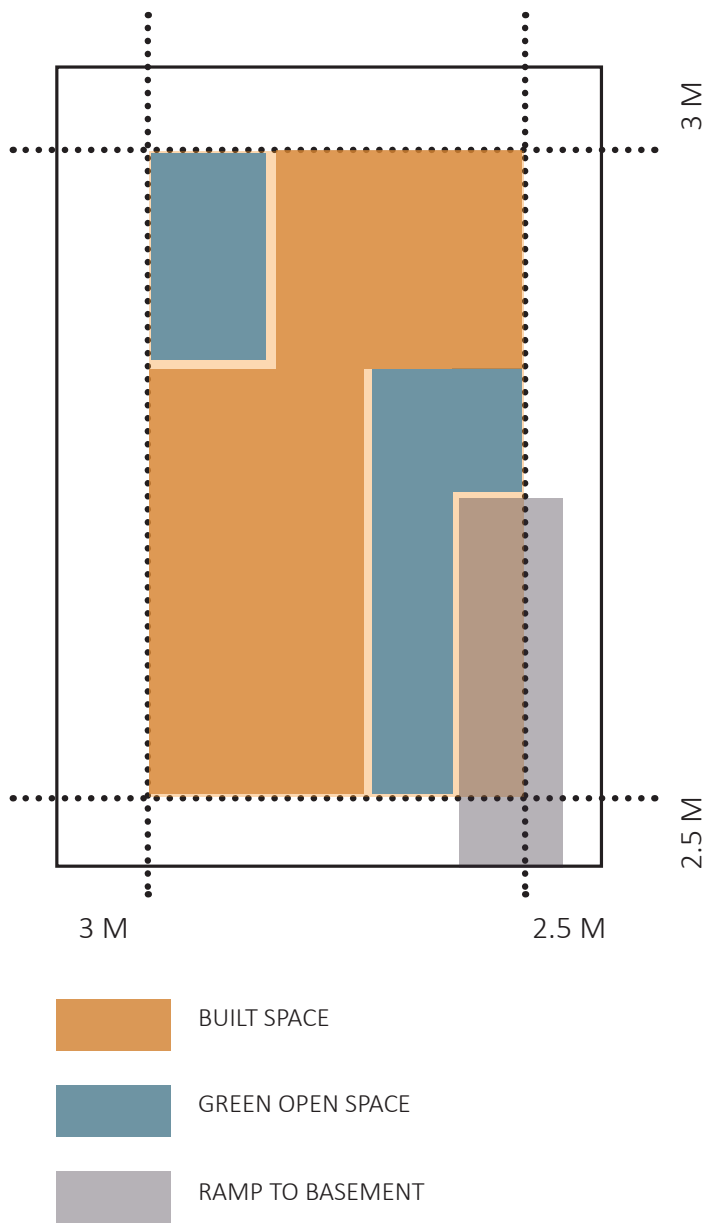

VIEW FROM
THE EAST



VIEW FROM
THE WEST




VIEW FROM
THE SOUTH

SITE LEVEL


TOTAL CARPET AREA	880	Sq.mt
TOTAL BUILT UP AREA	1076	Sq.mt
TOTAL SUPER-BUILT UP ARE		Sq.mt
FSI (consumed/allowed)	1018 / 1080	(1.8)

L3 STUDIO: OIKOPOLIS
THE RISE OF THE COOPERATIVE


TIME PROBLEM 2
UJJVALA KRISHNA | UA9116

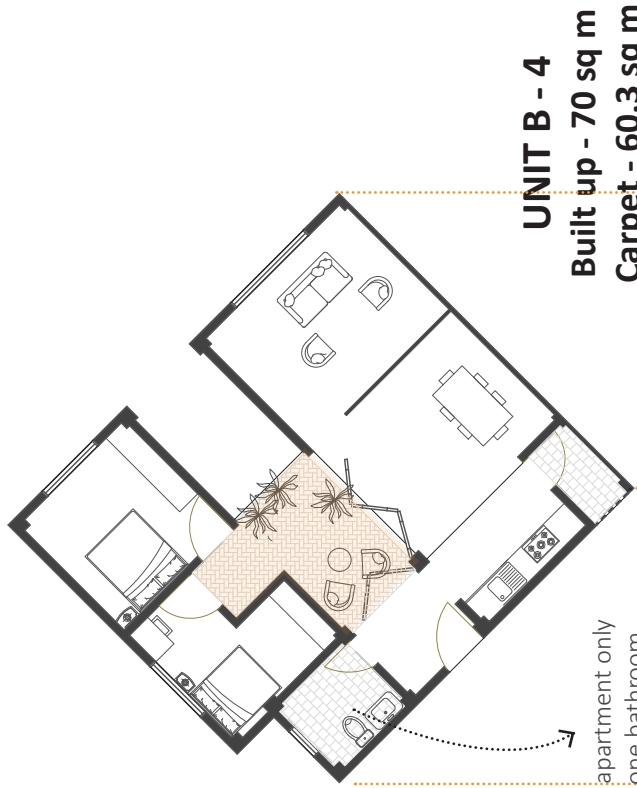


UNIT B - 4
Built up - 70 sq m
Carpet - 60.3 sq m

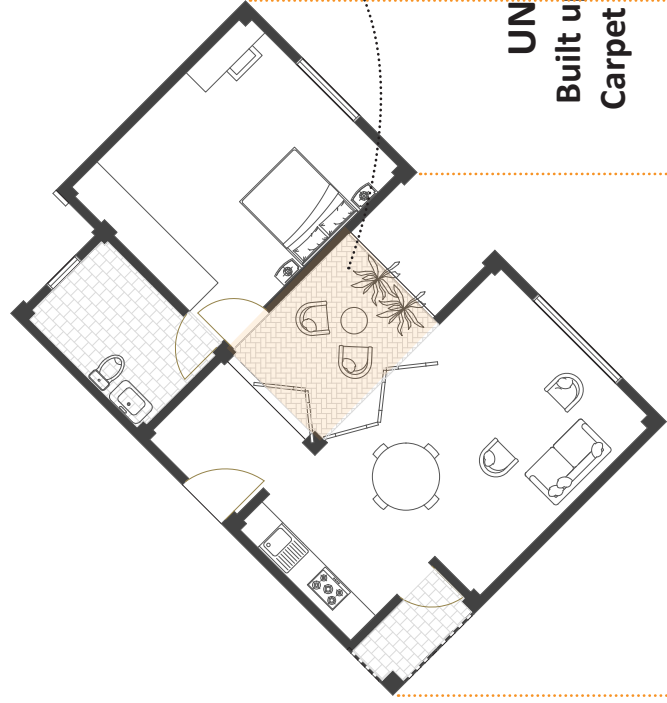


UNIT E - 2
Built up - 61 sq m
Carpet - 54.8 sq m

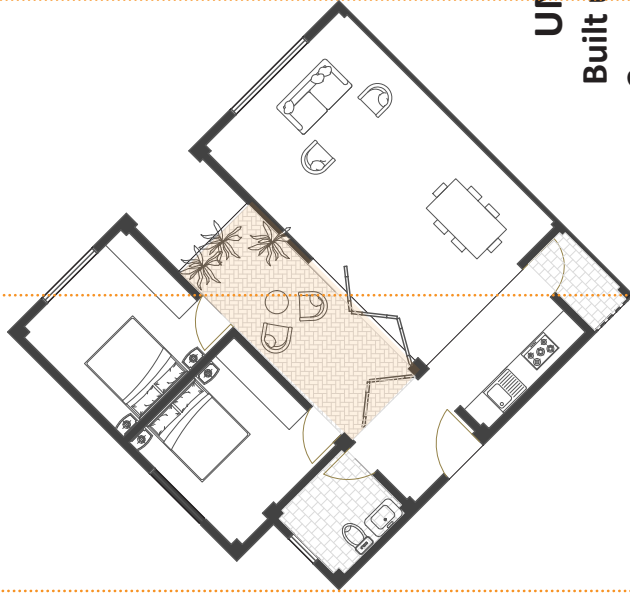


UNIT C - 4
Built up - 67 sq m
Carpet - 60.3 sq m

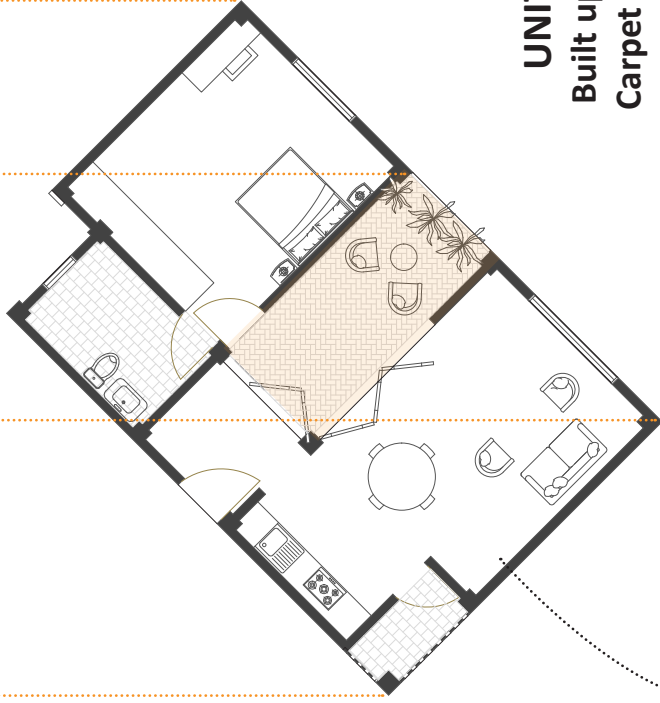


UNIT D2 - 1
Built up - 63 sq m
Carpet - 54.8 sq m

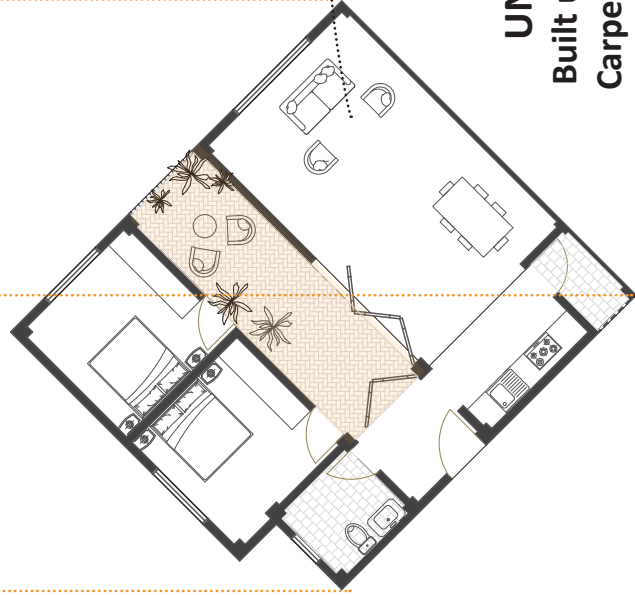



UNIT D - 2
Built up - 64 sq m
Carpet - 58.3 sq m

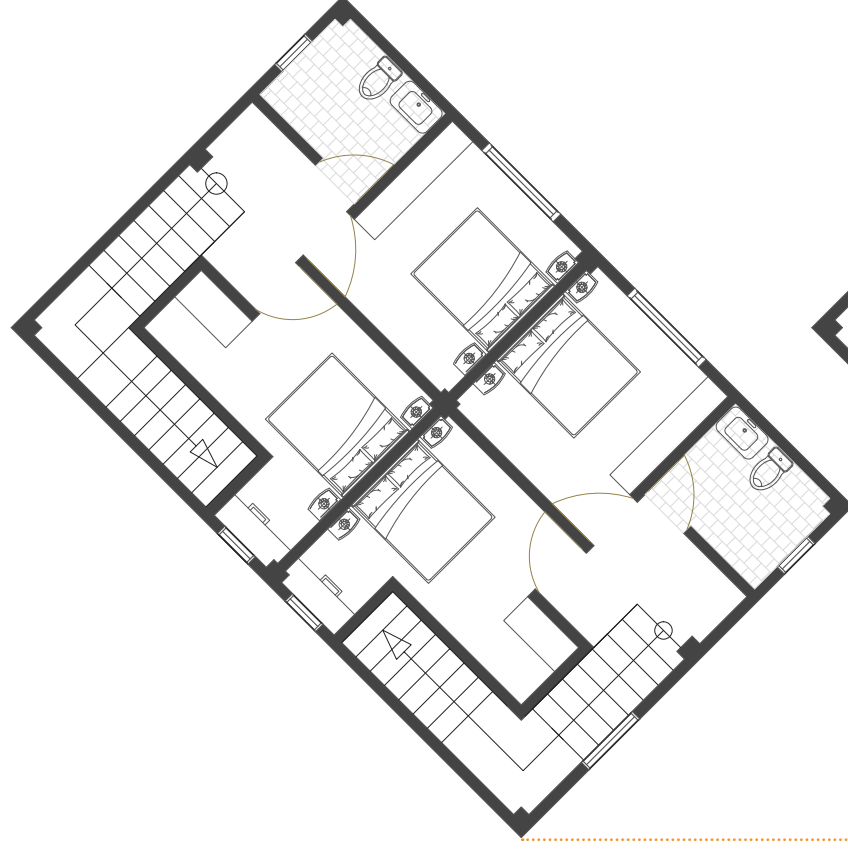


UNIT A - 2
Built up - 102 sq m
Carpet - 57 sq m

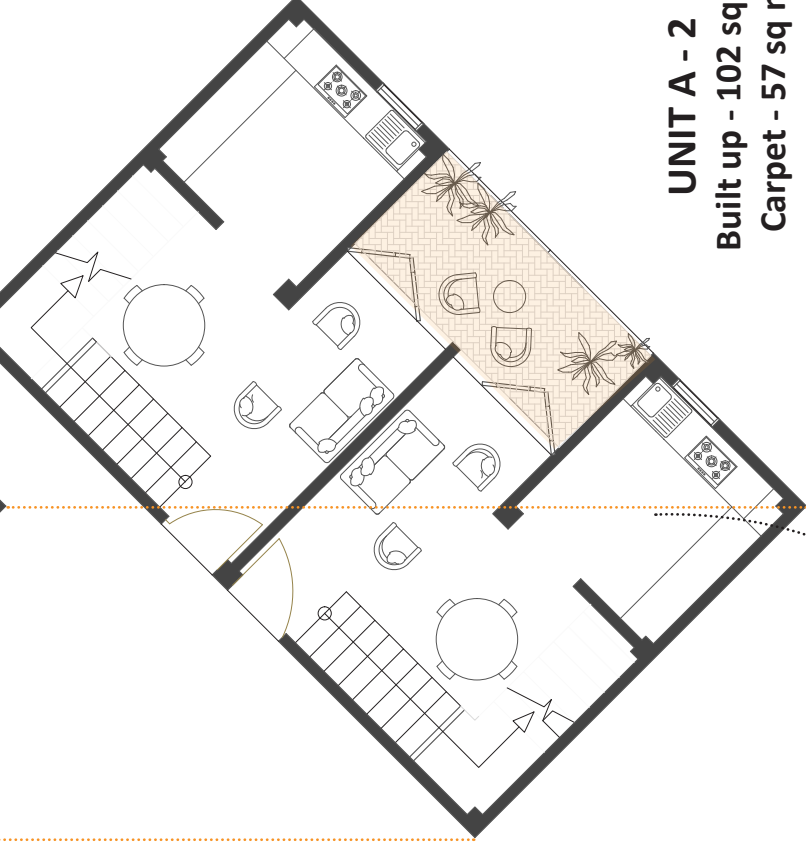


two units are a
double storey type of
apartment

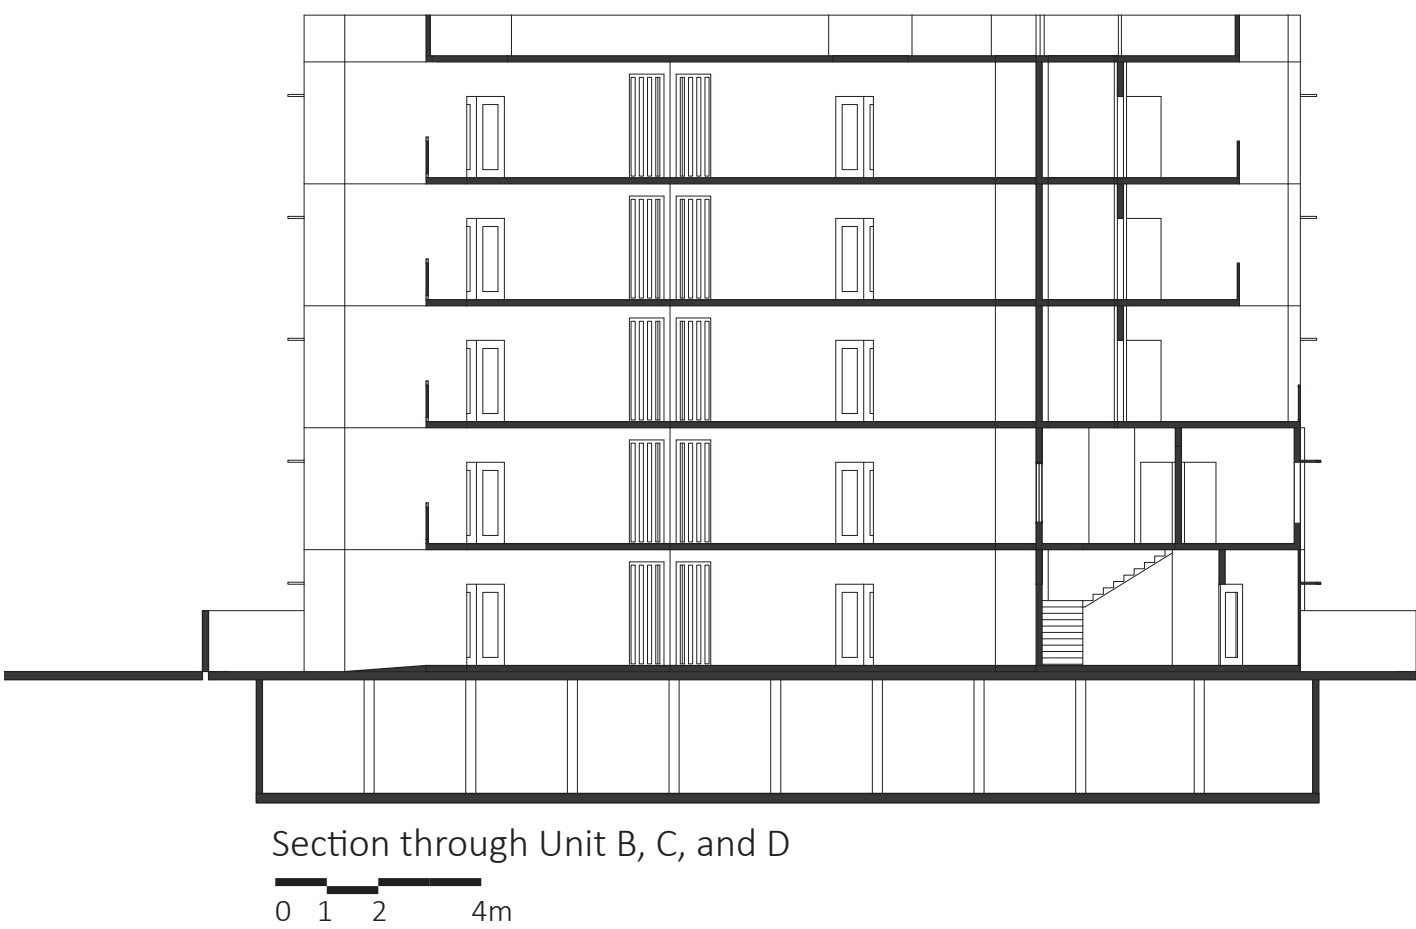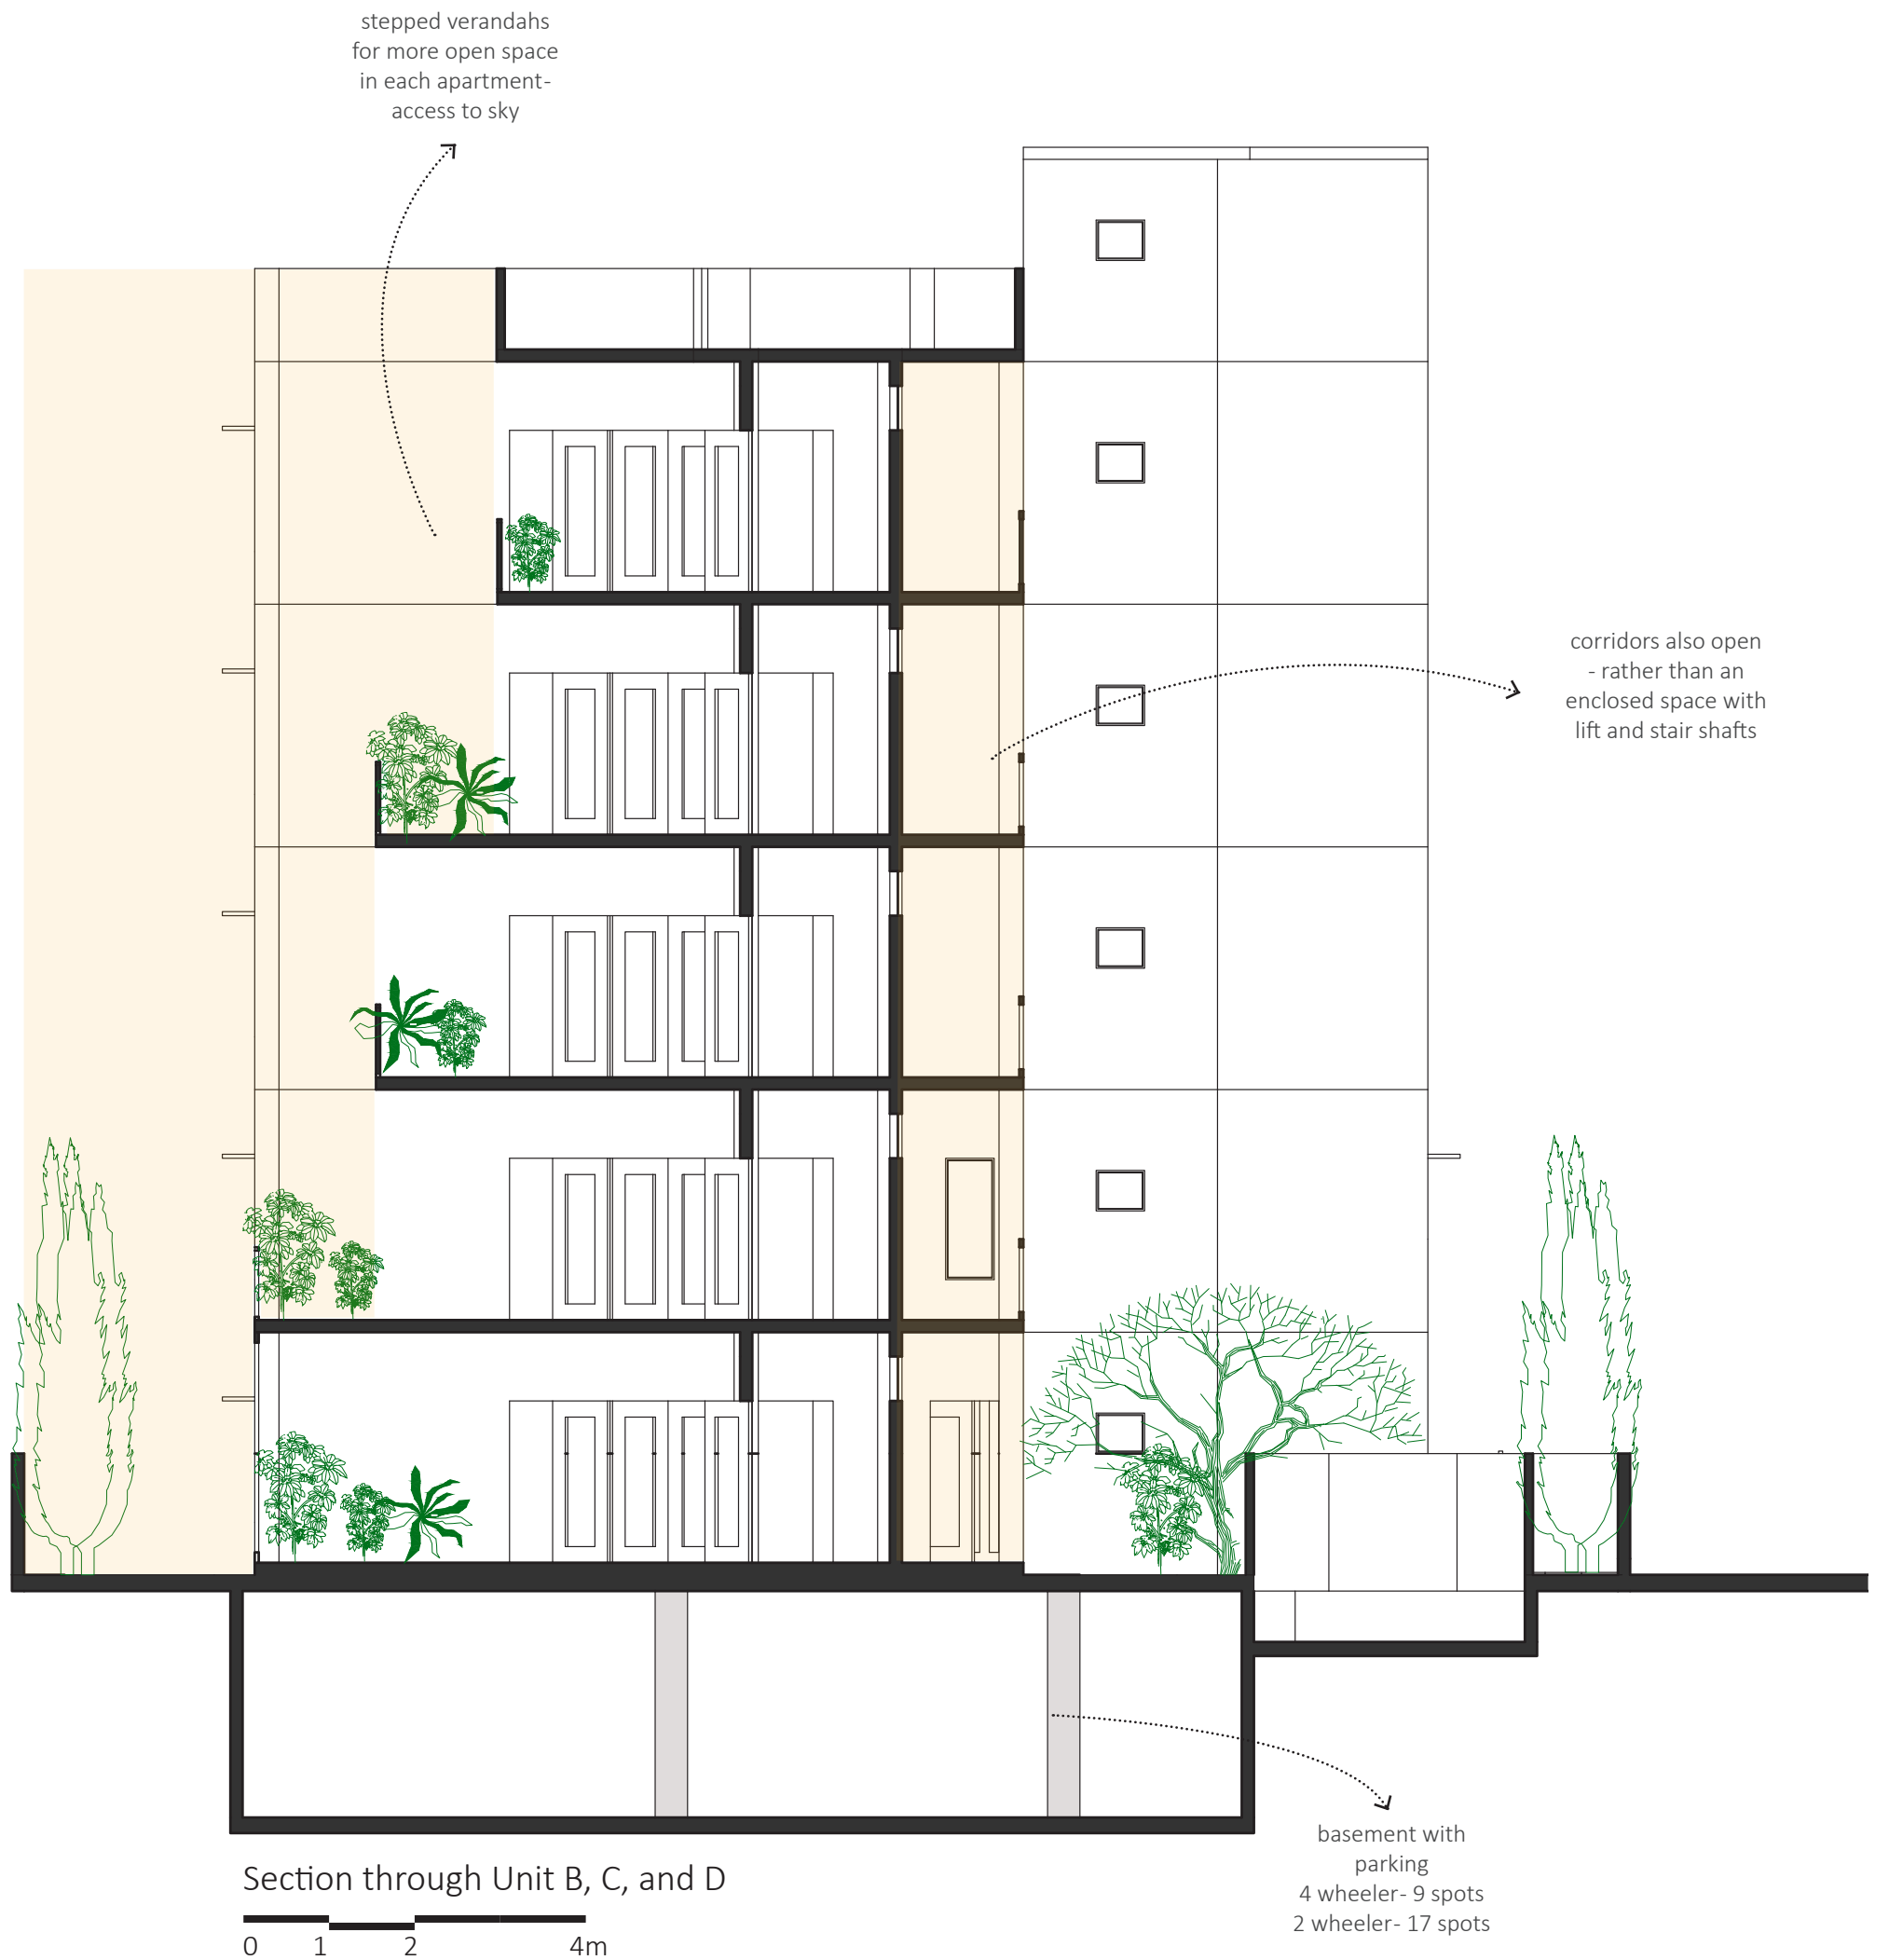


2 HOURS

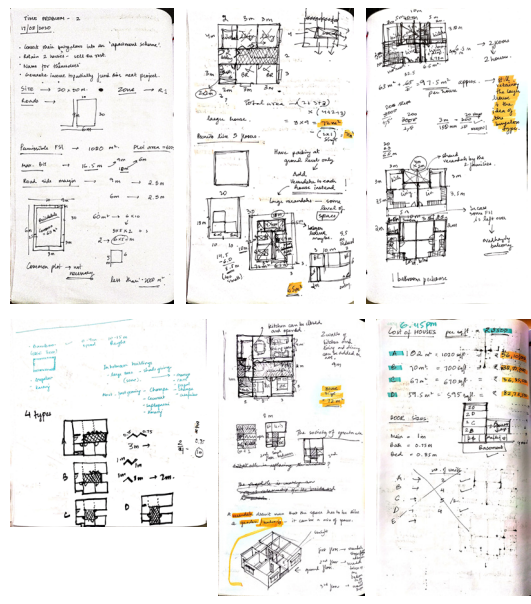

4 HOURS

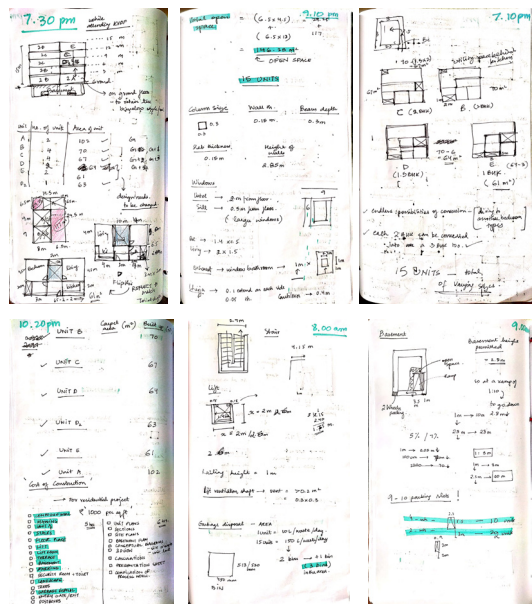


6 HOURS

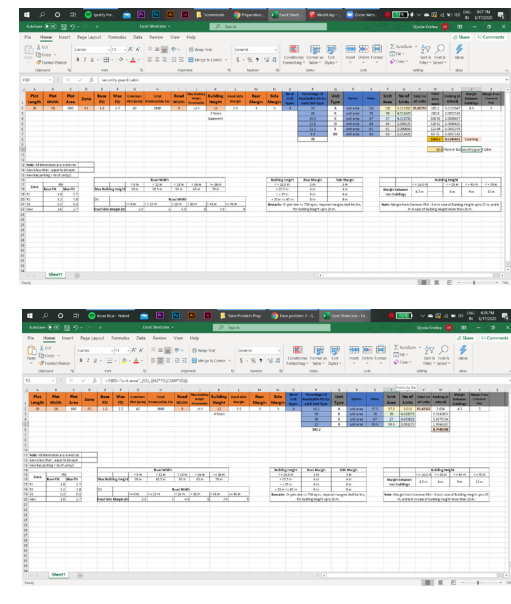


gist


8 HOURS

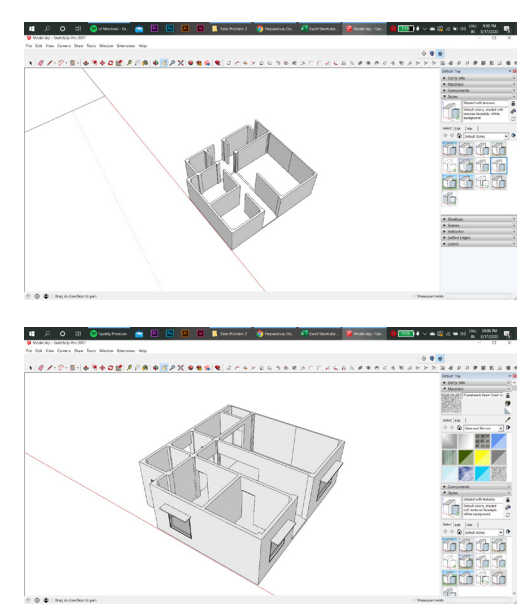


10 HOURS

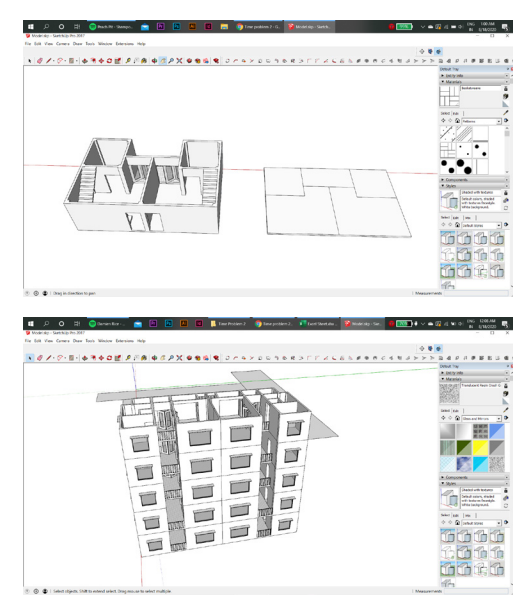


12 HOURS

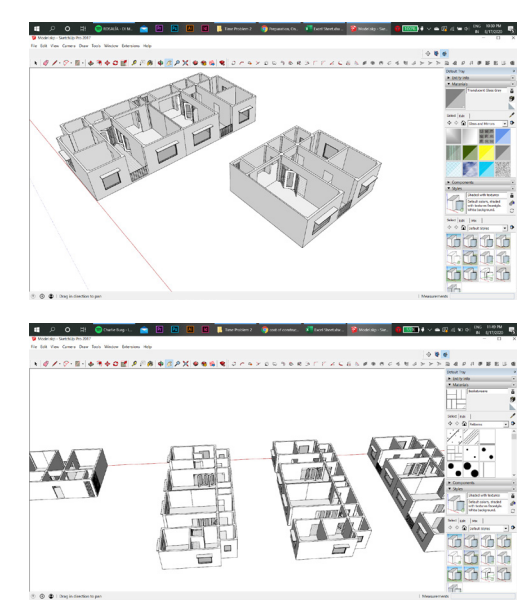


14 HOURS

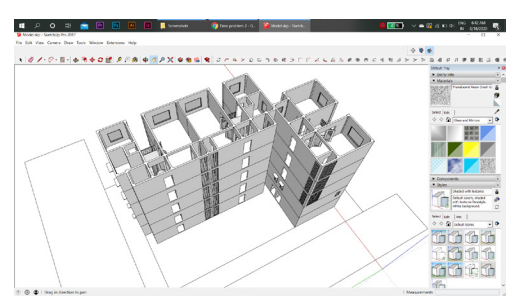


16 HOURS

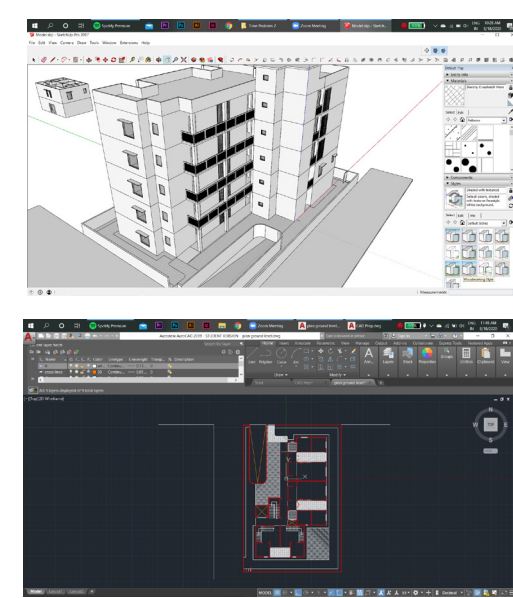


18 HOURS

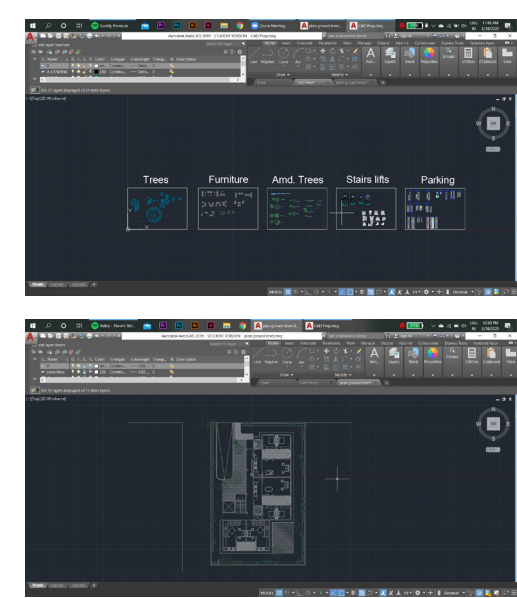

20 HOURS

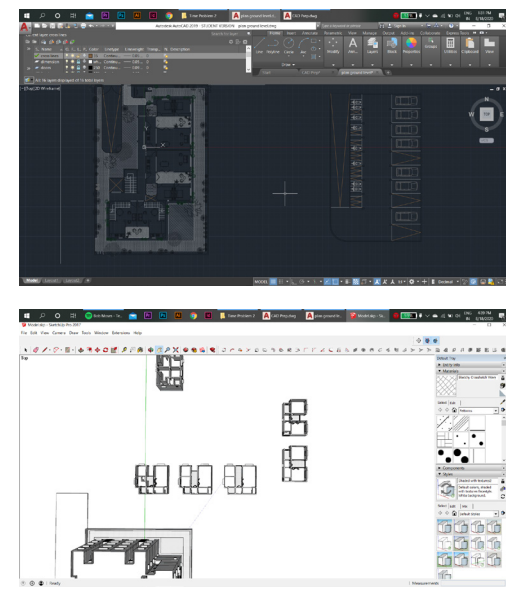

22 HOURS

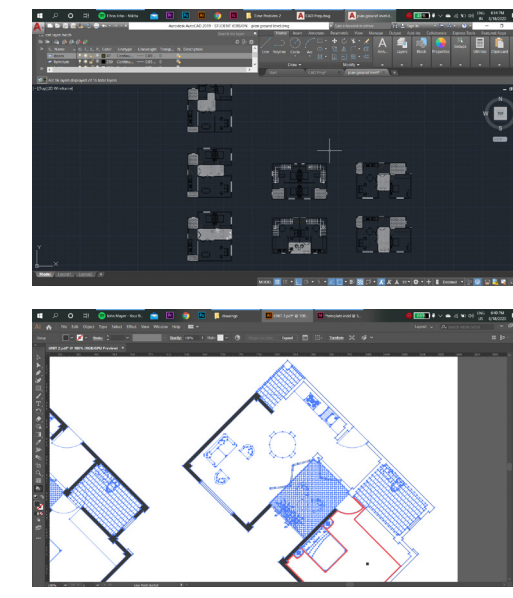

24 HOURS

