



# HOUSING PROPOSAL


## REGULATION COMPLIANT SCHEME

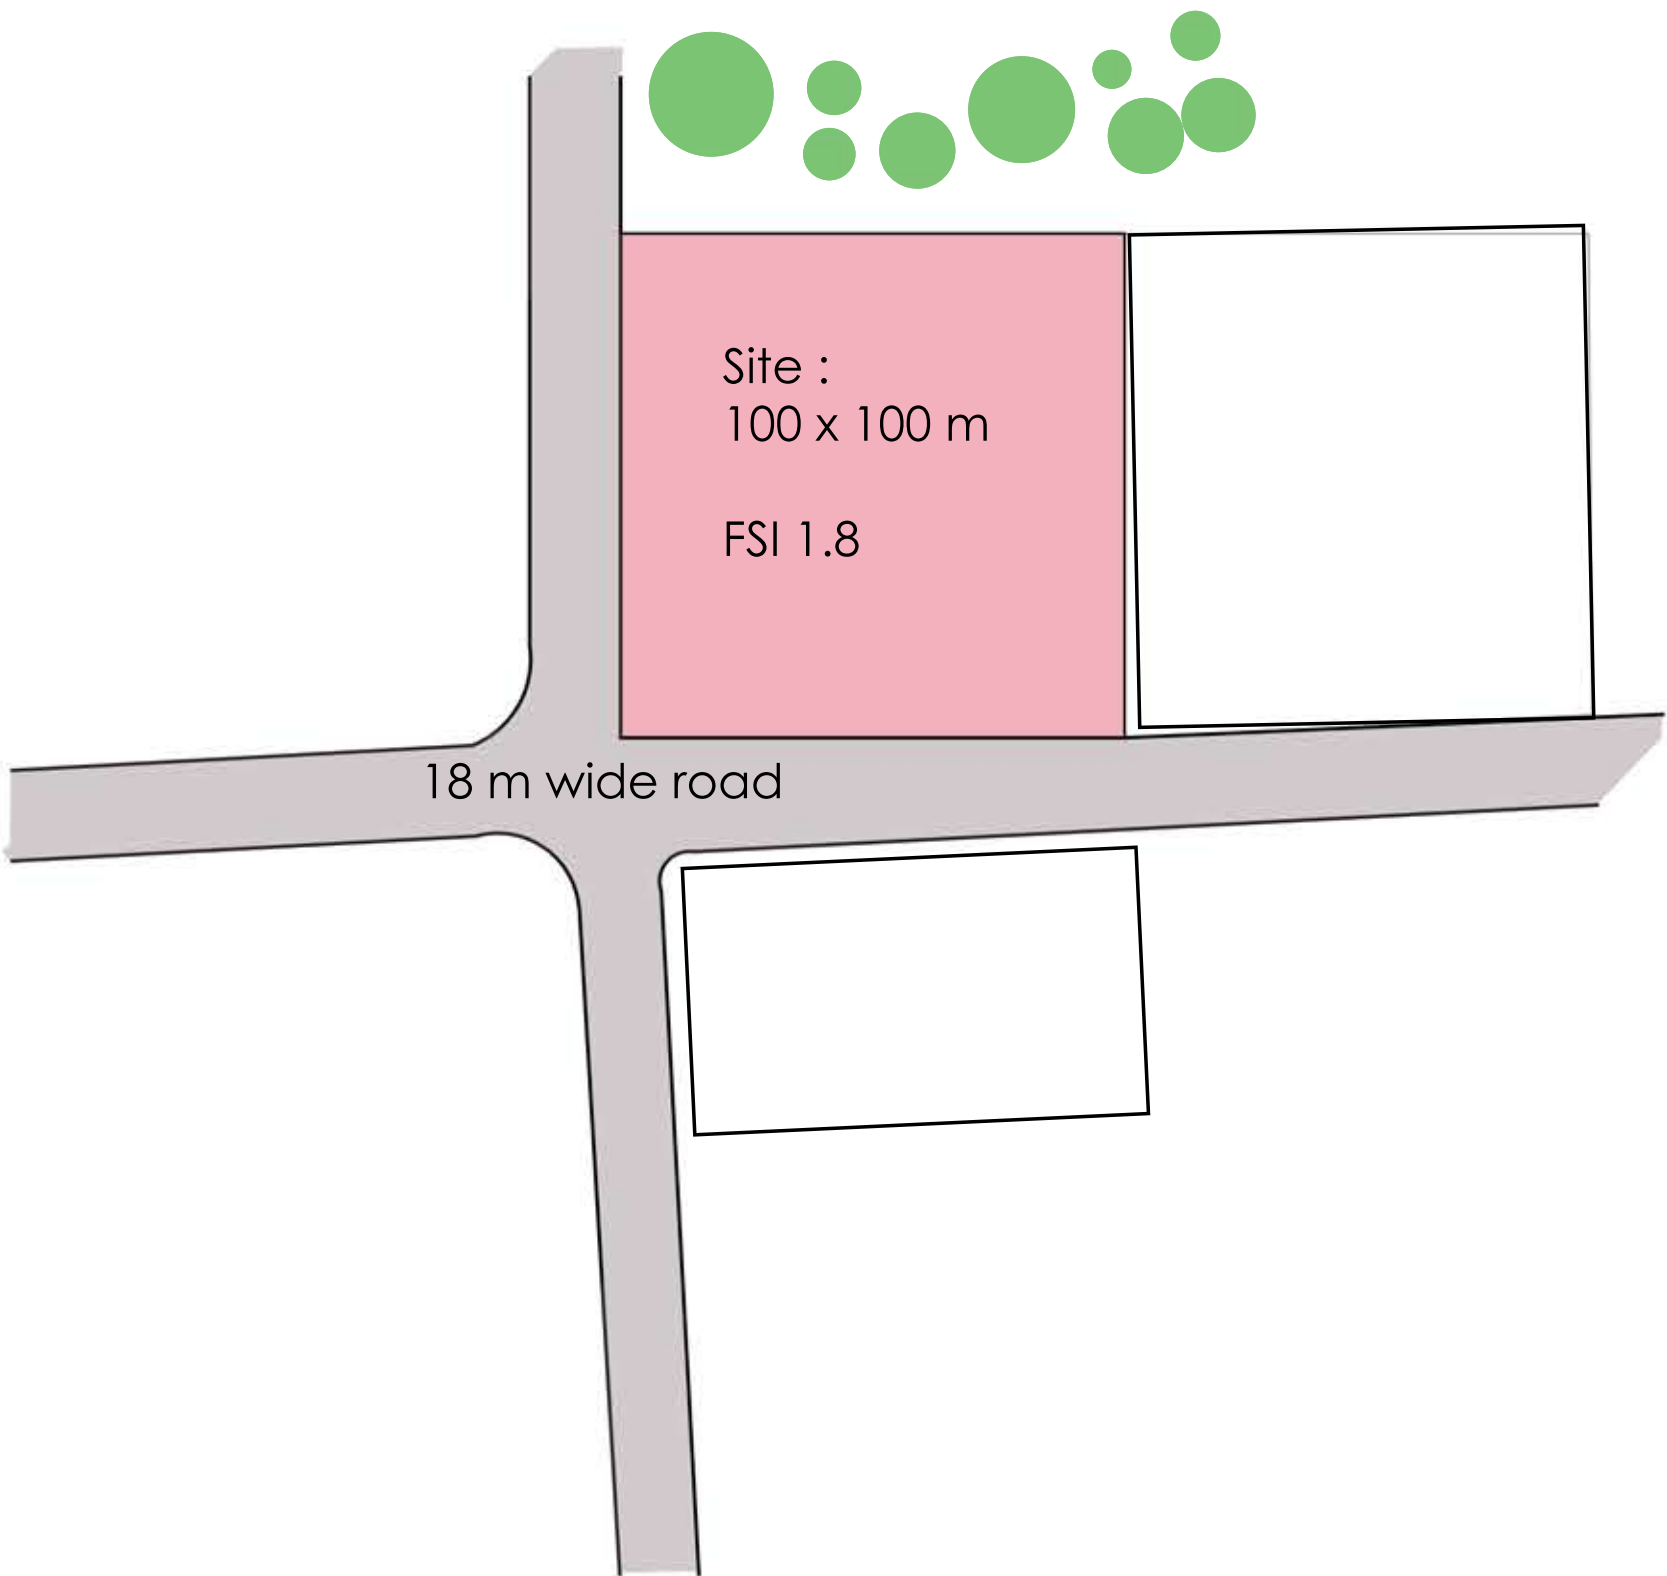

FROM SITE TO UNIT

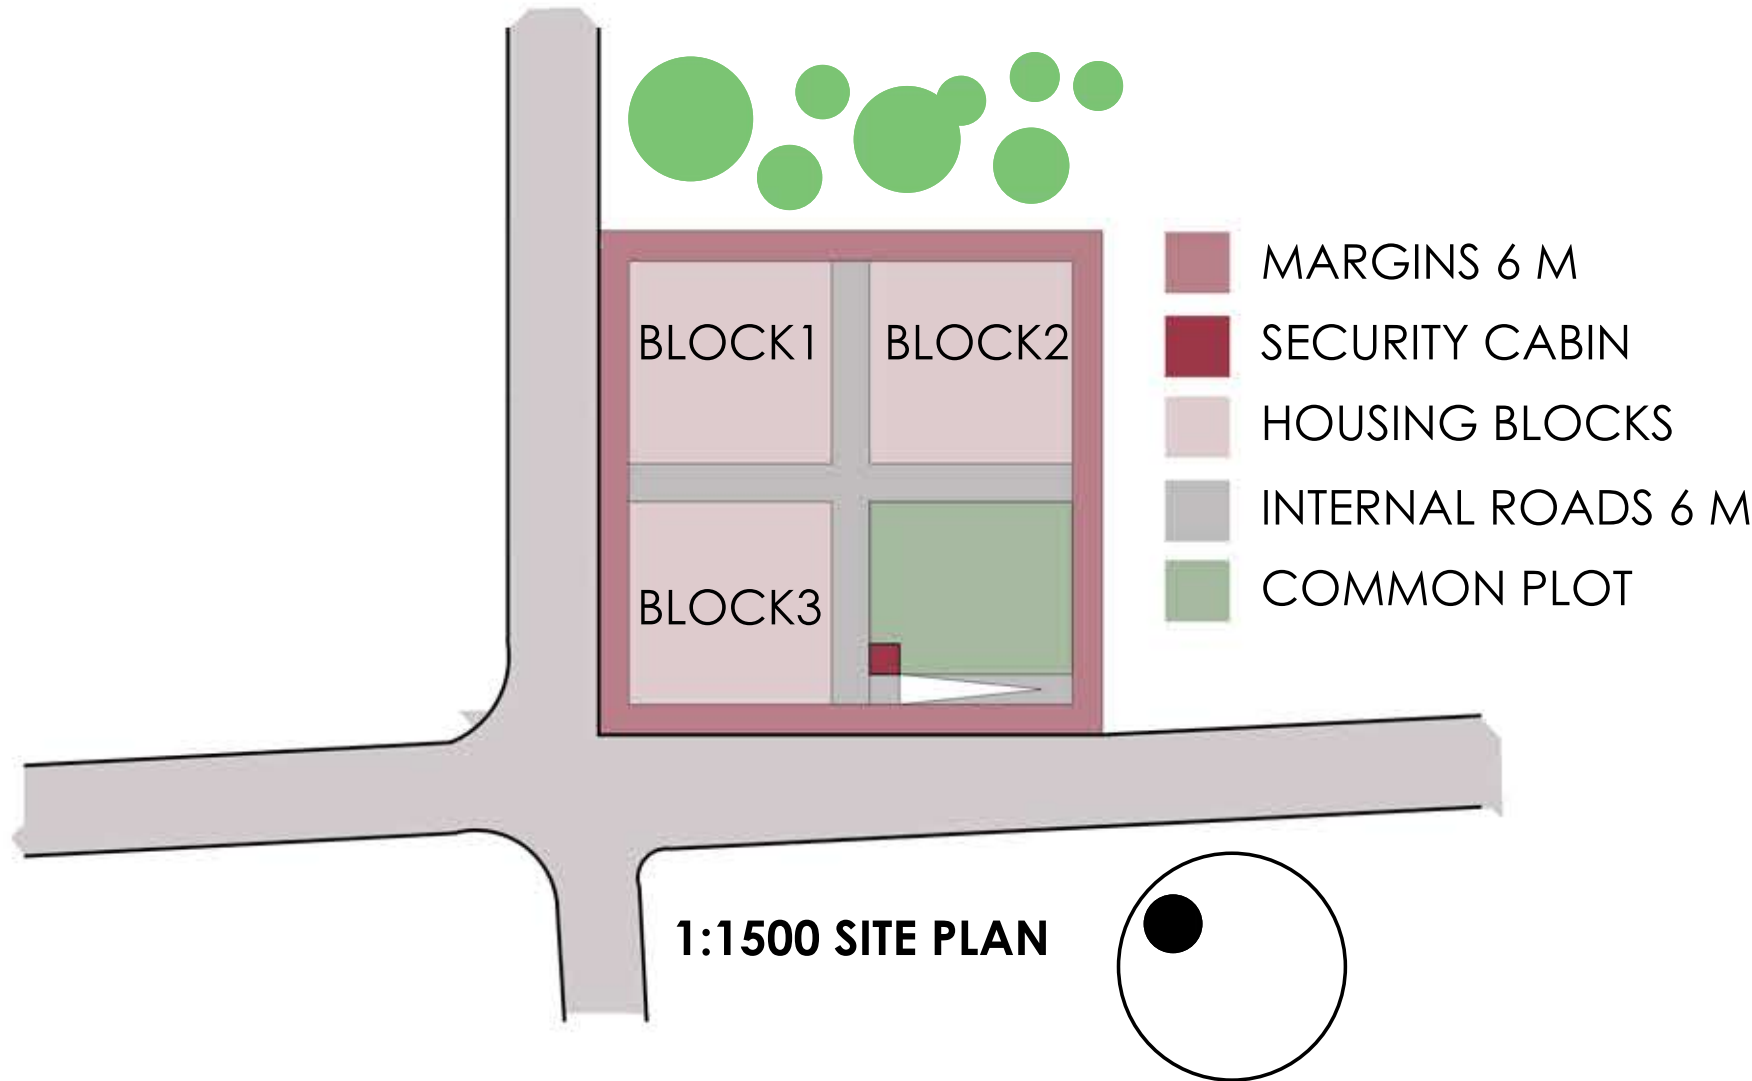


Total buildable area: **18,000 sq.m.**  
Common plot area: **1342.5 sq.m.**

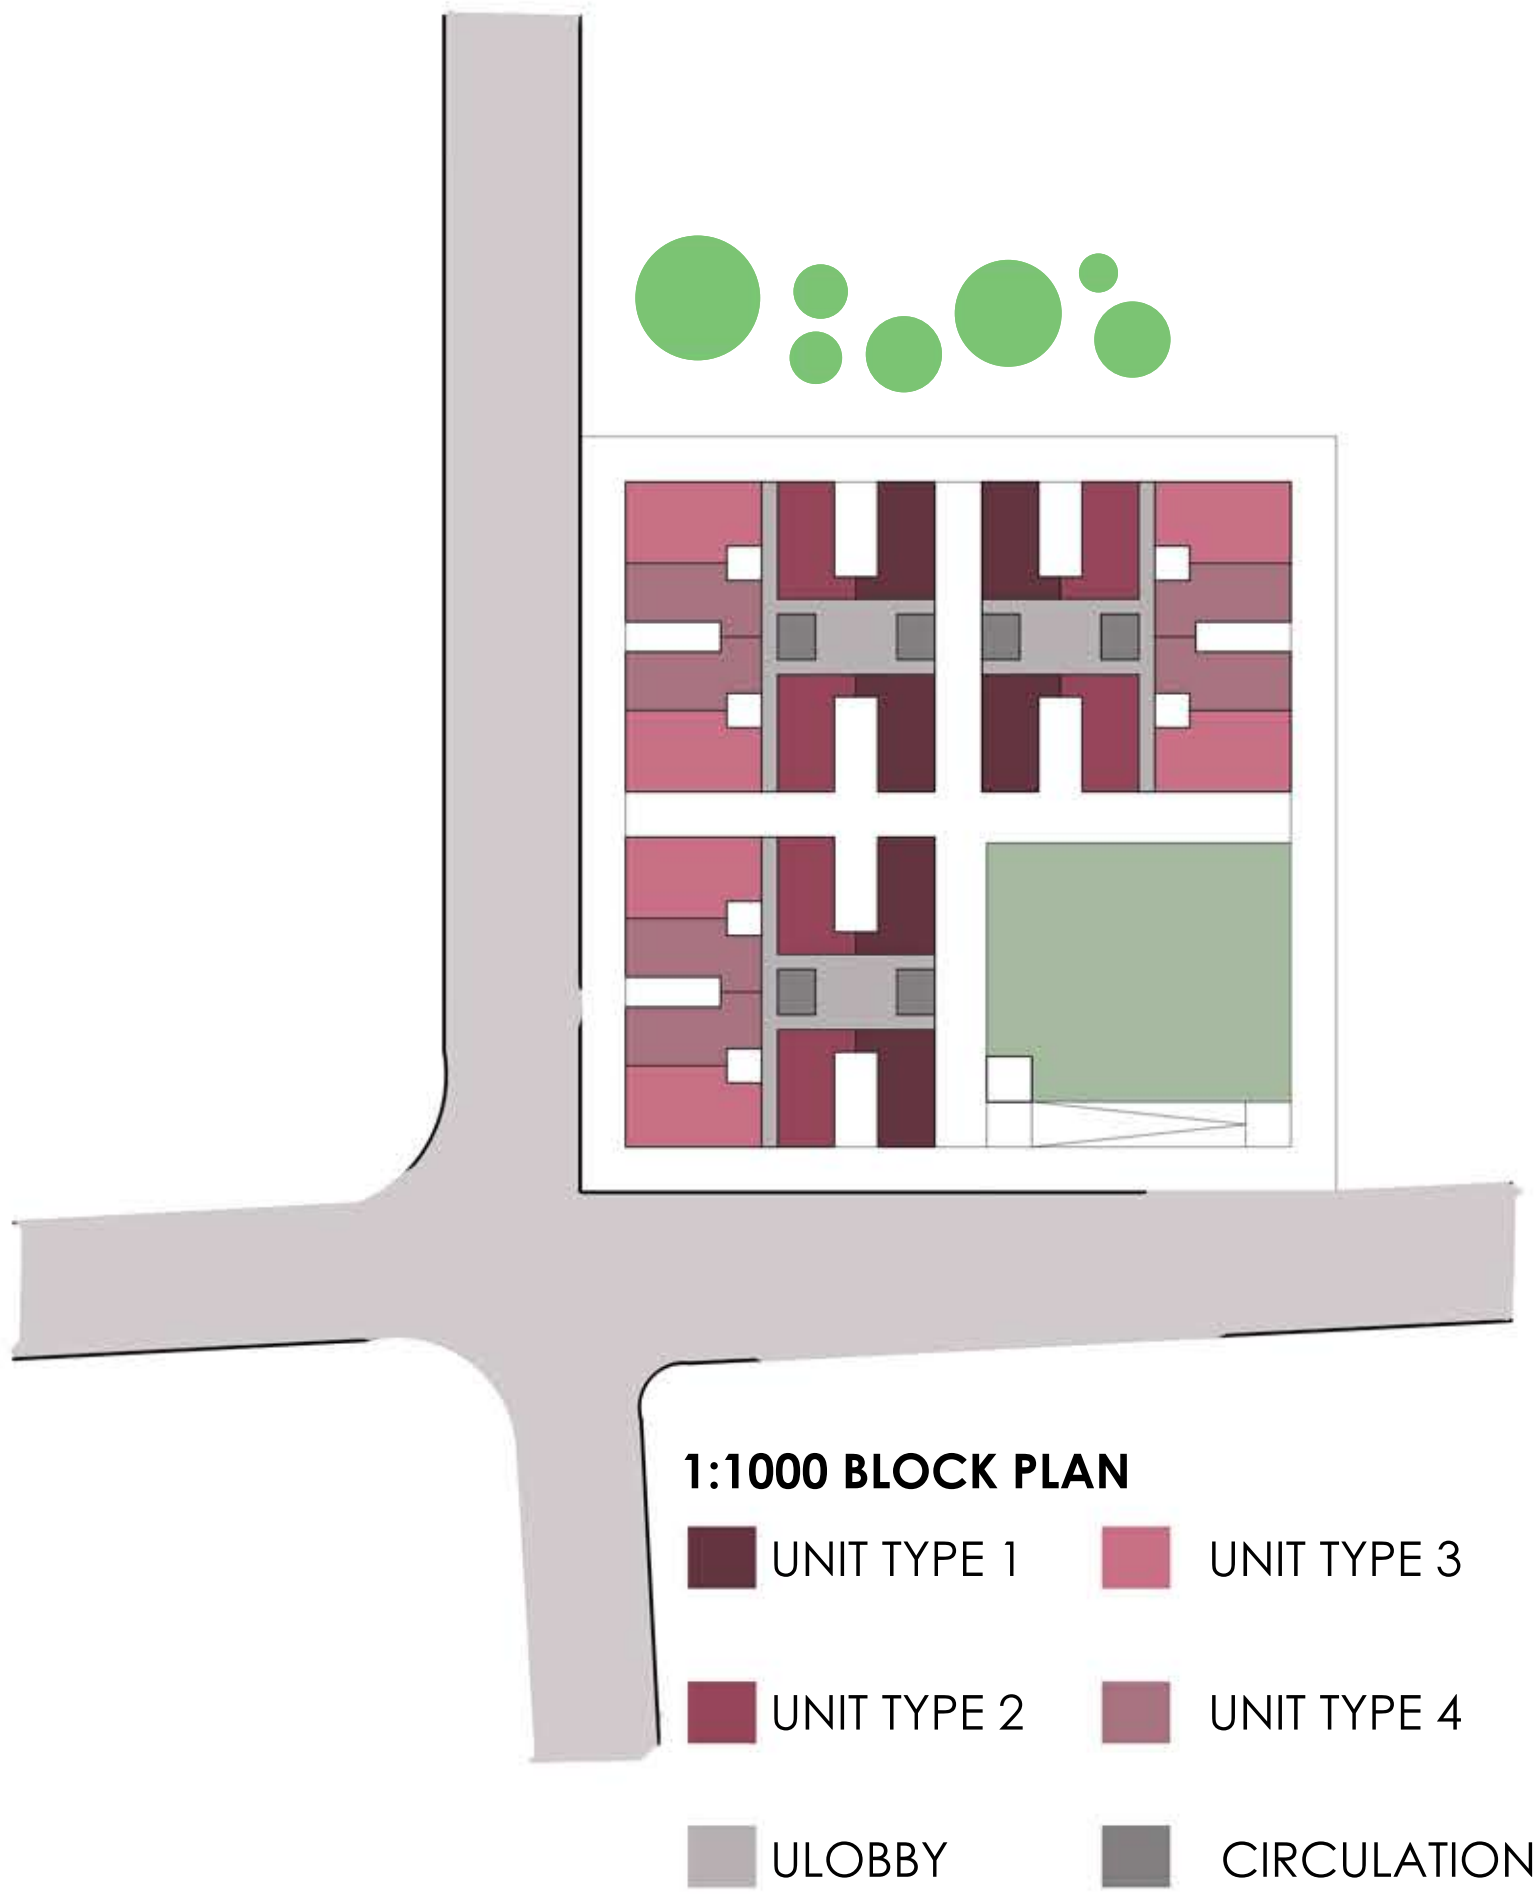


Area taken up by each block : **1421 sq.m.**  
Hence, area on each floor: **4221 sq.m.**

Number of units on each floor: 24  
Number of floors : **4**

Total number of units: **96**

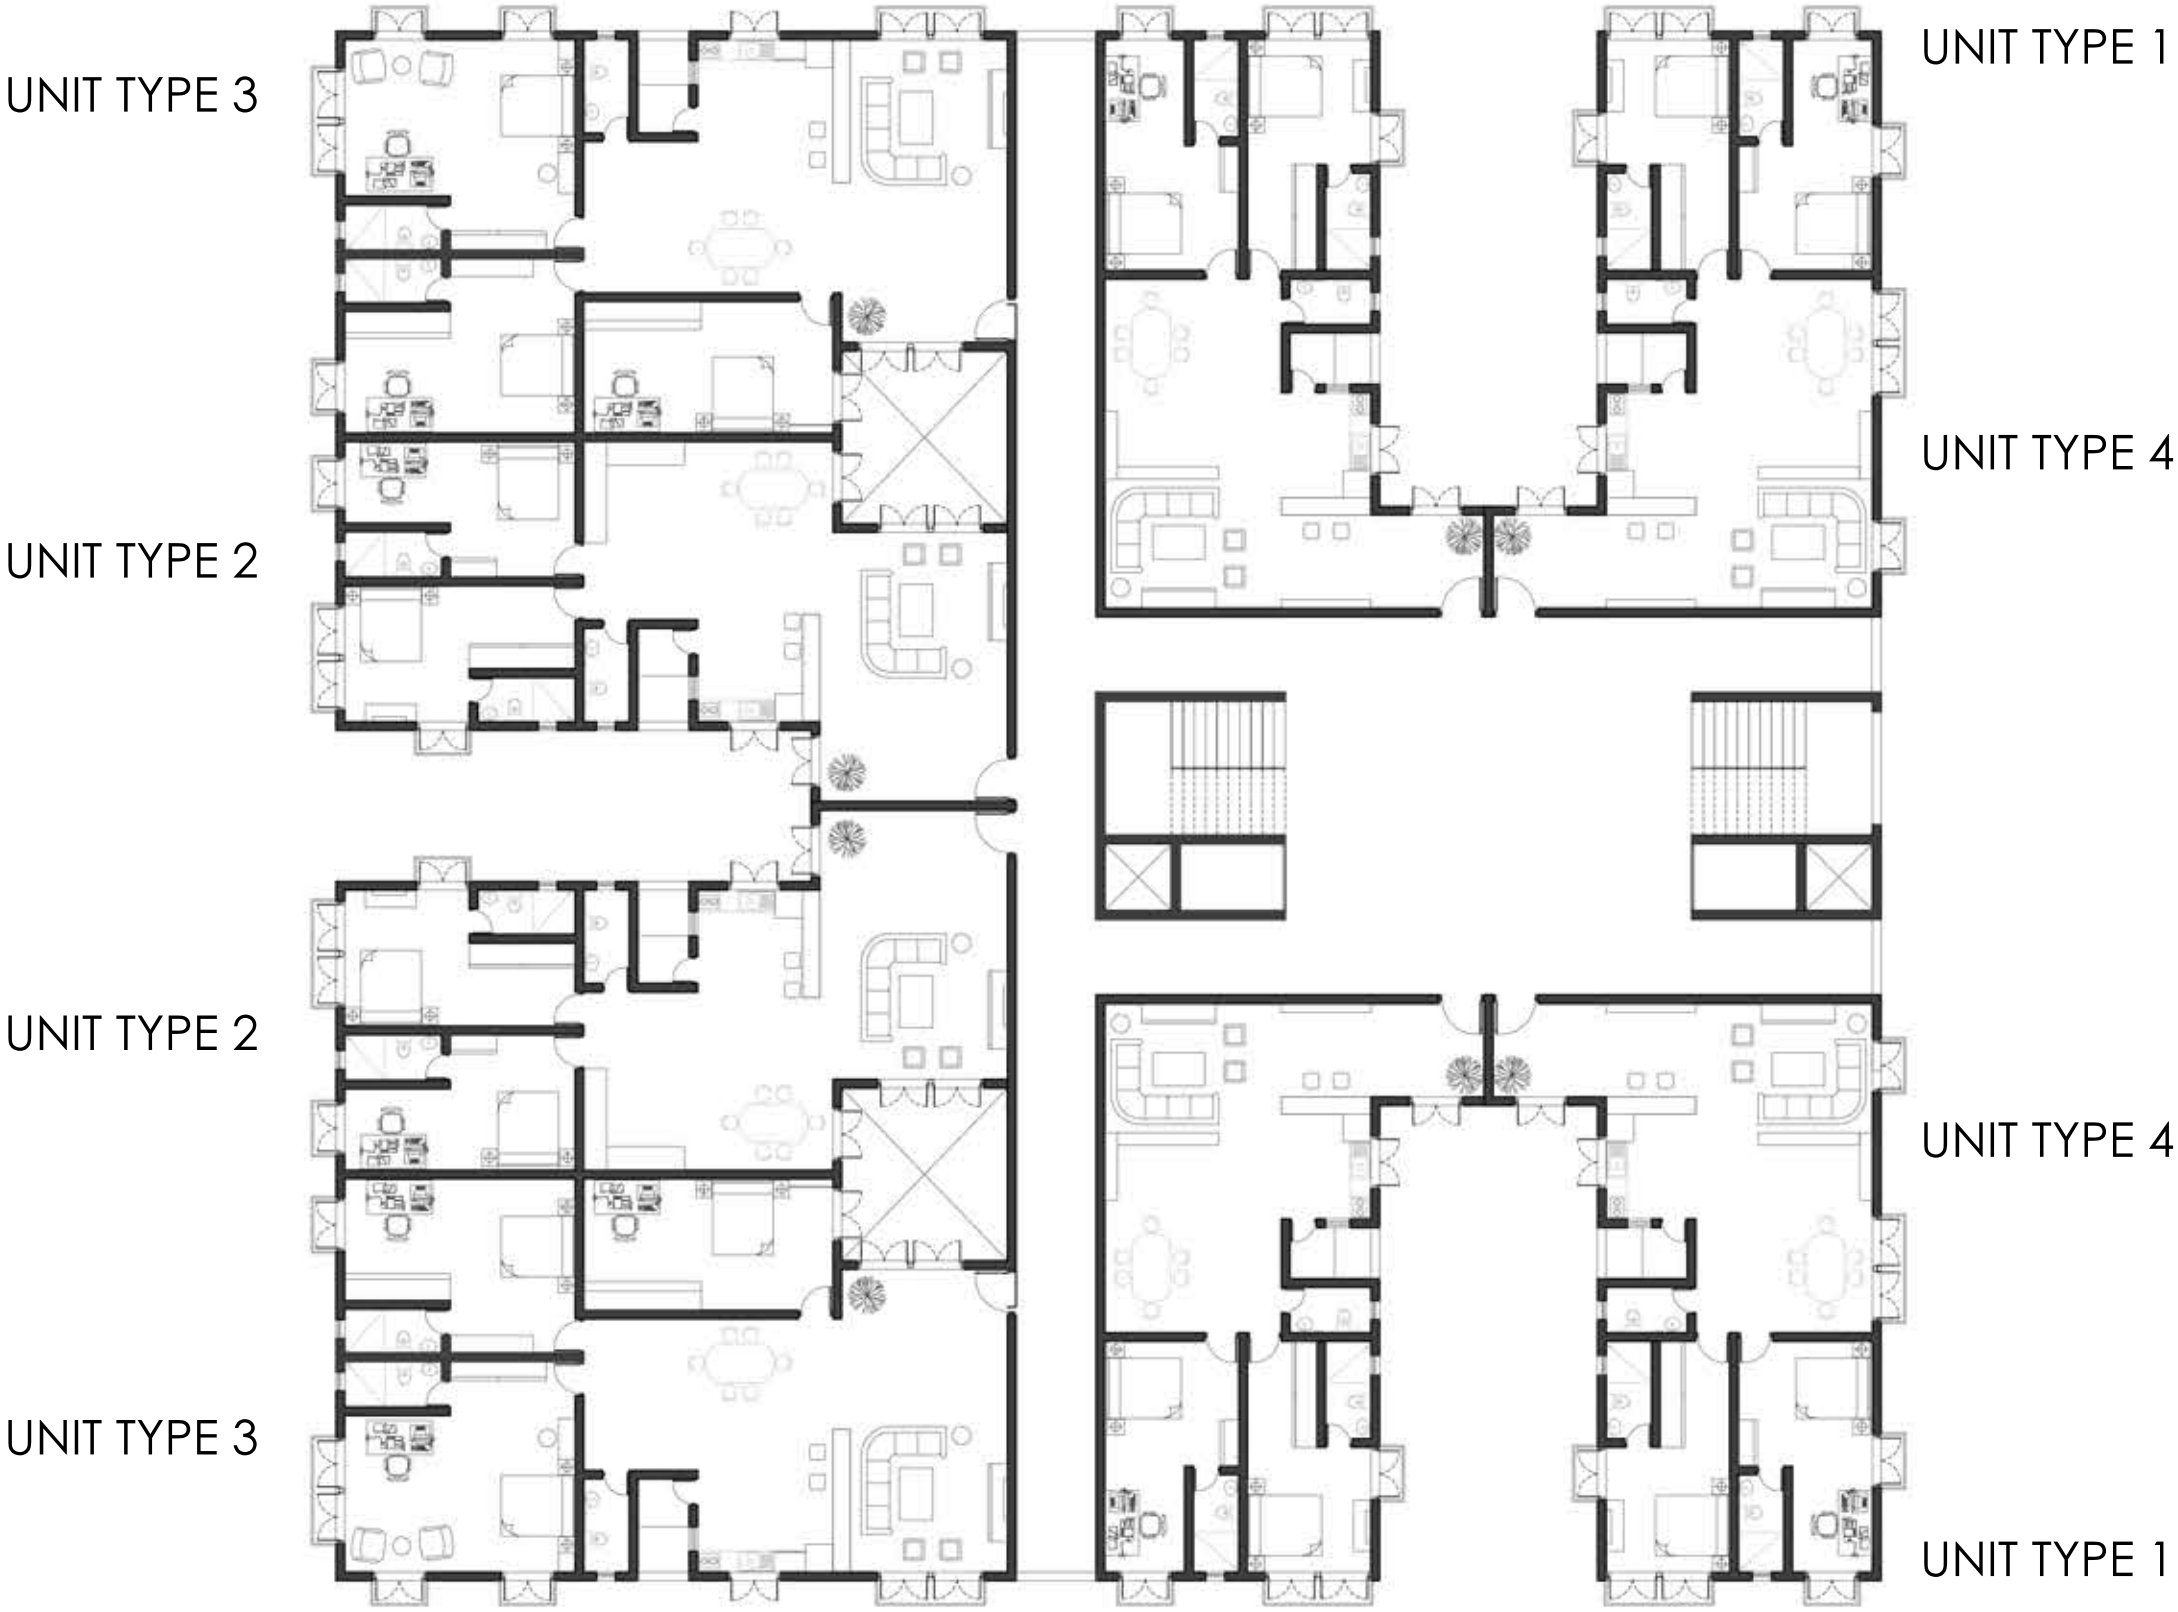

ENTRANCE TO UNIT

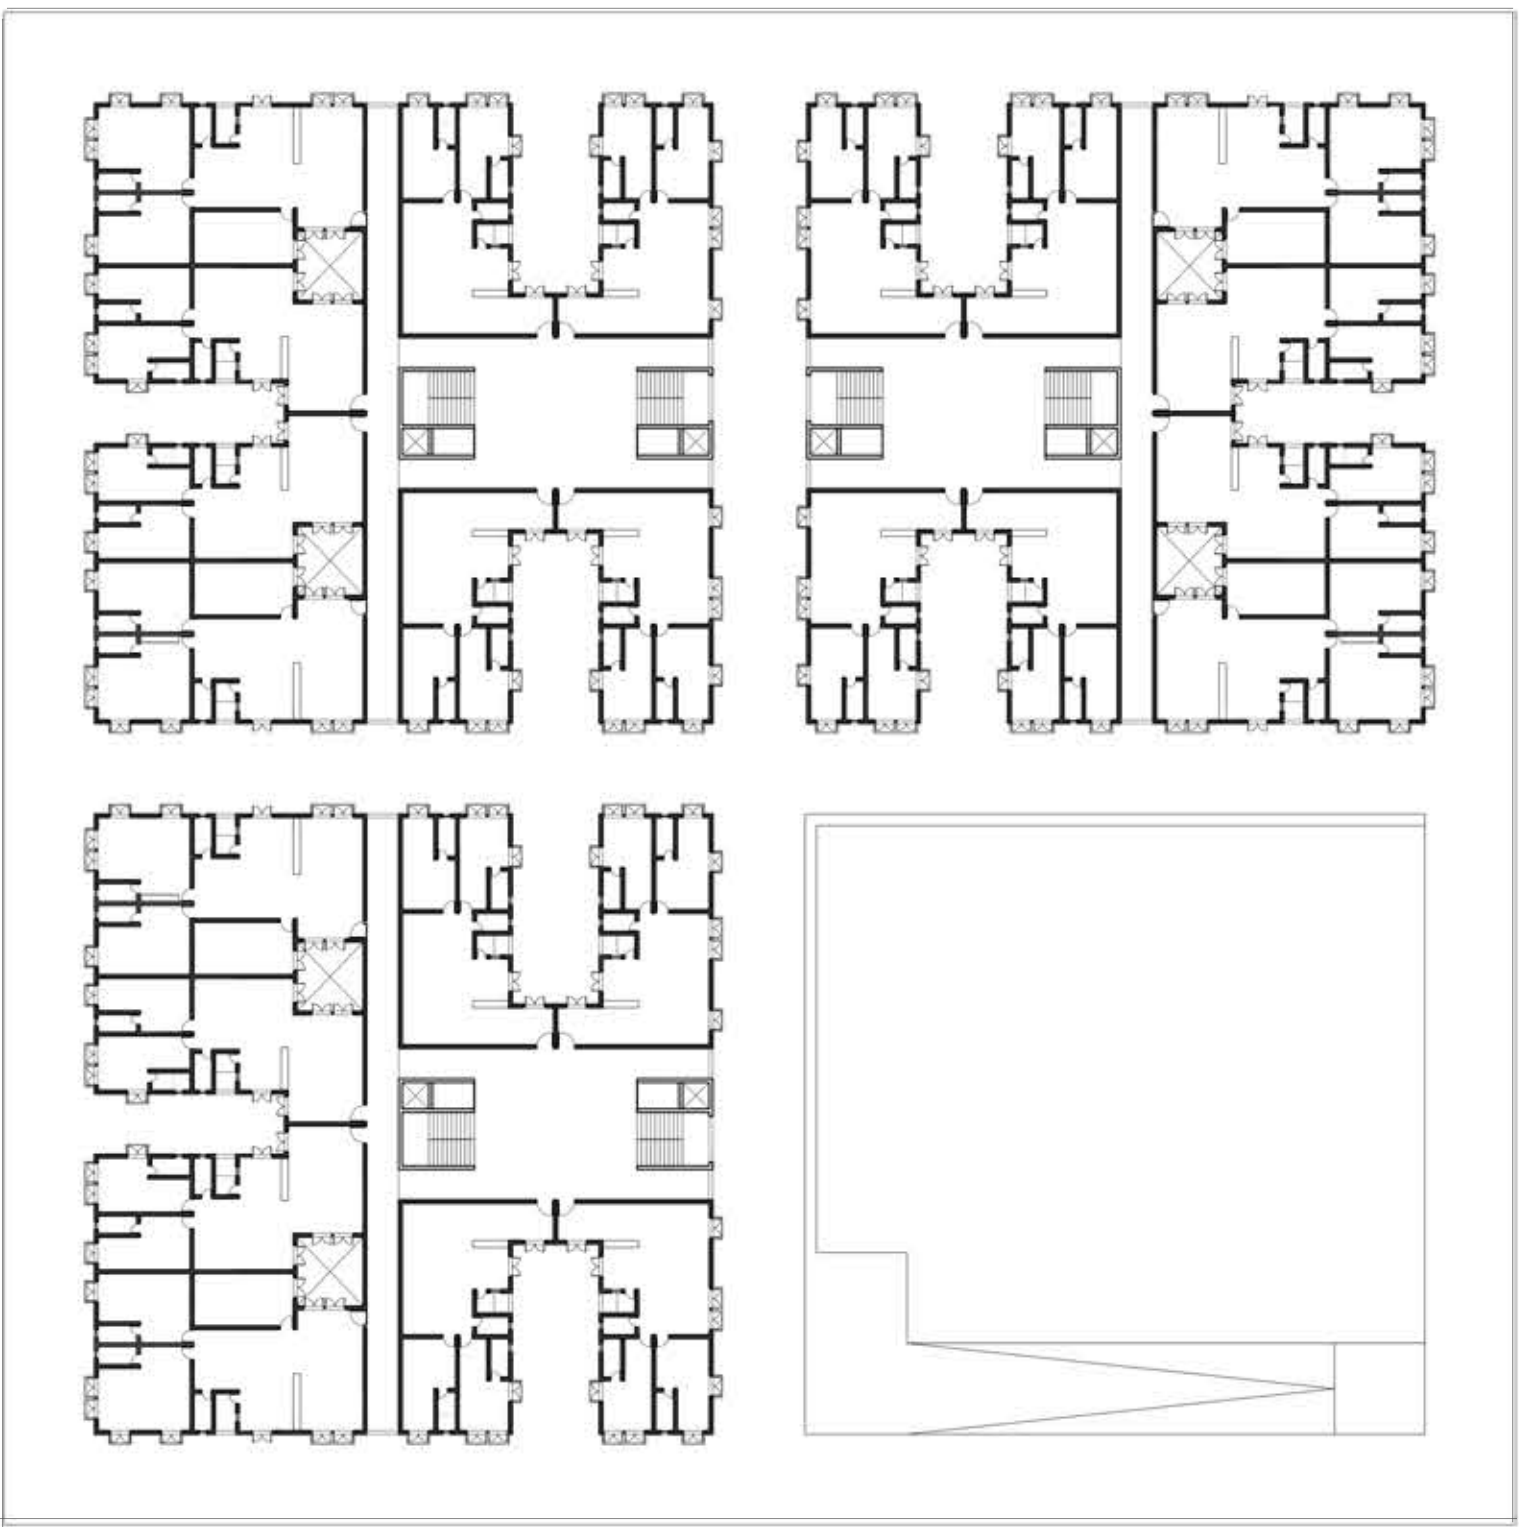

ENTRANCE TO UNIT

