



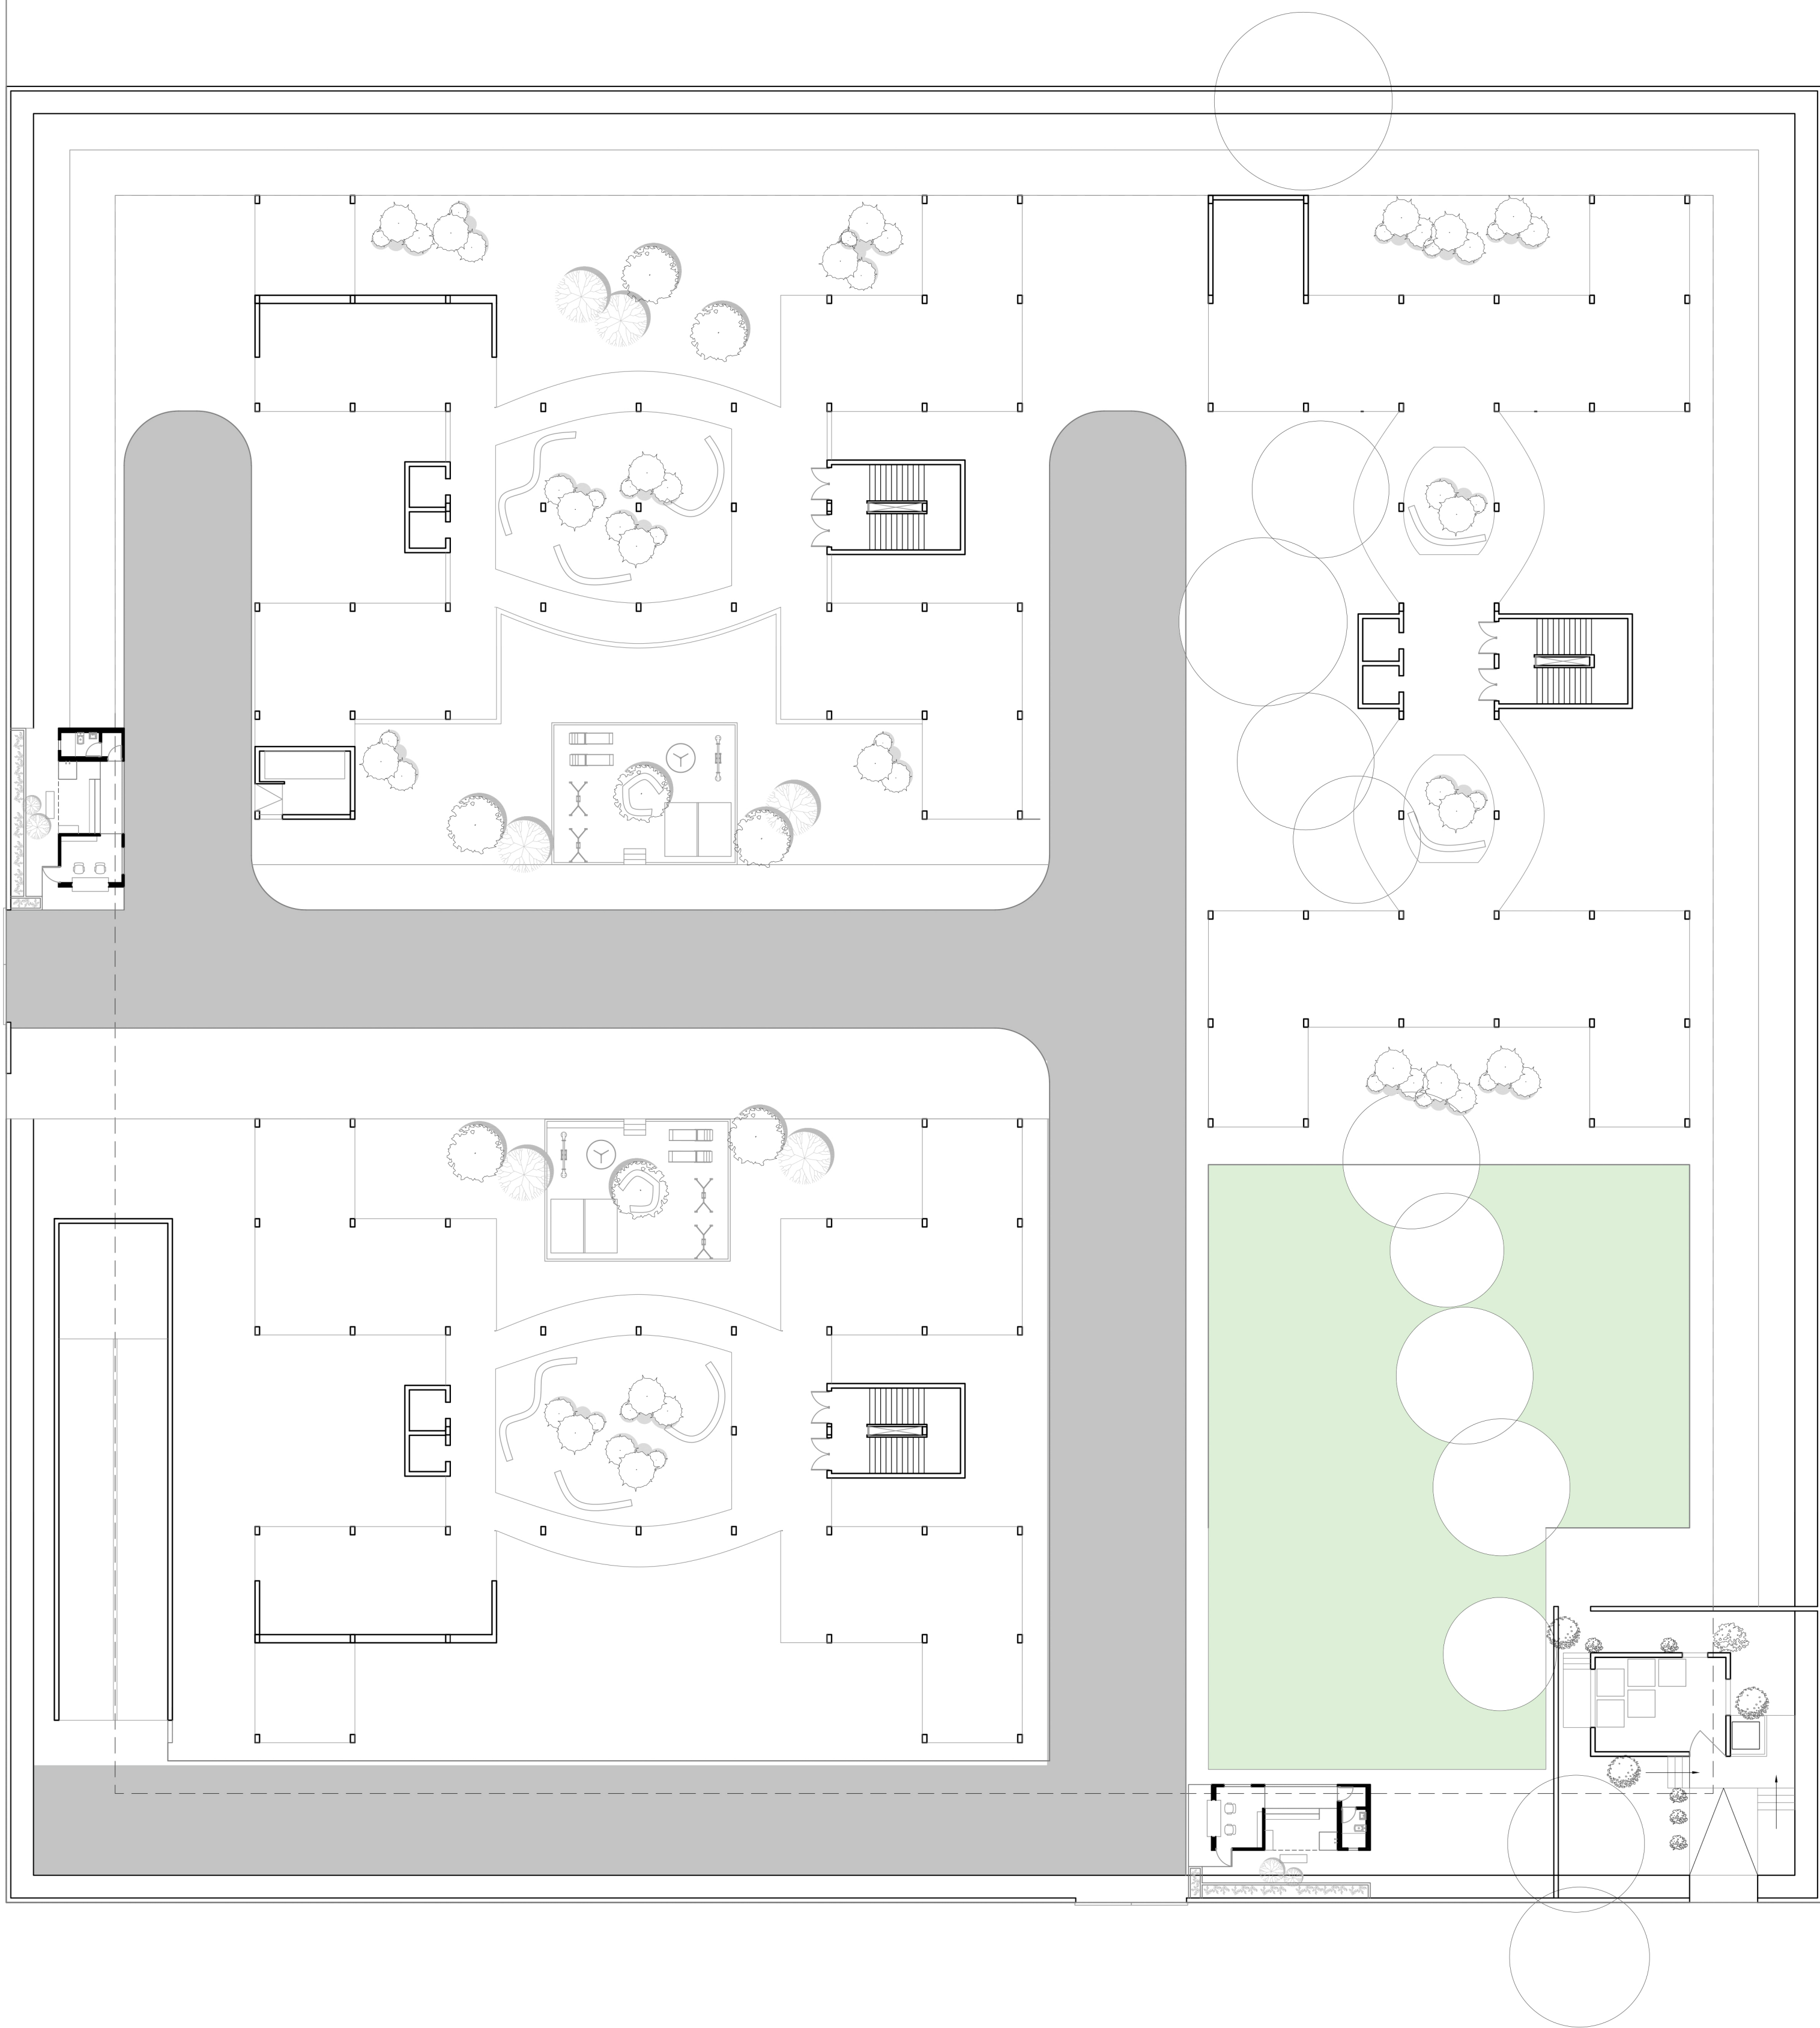

GROUND FLOOR
SCALE- 1:250

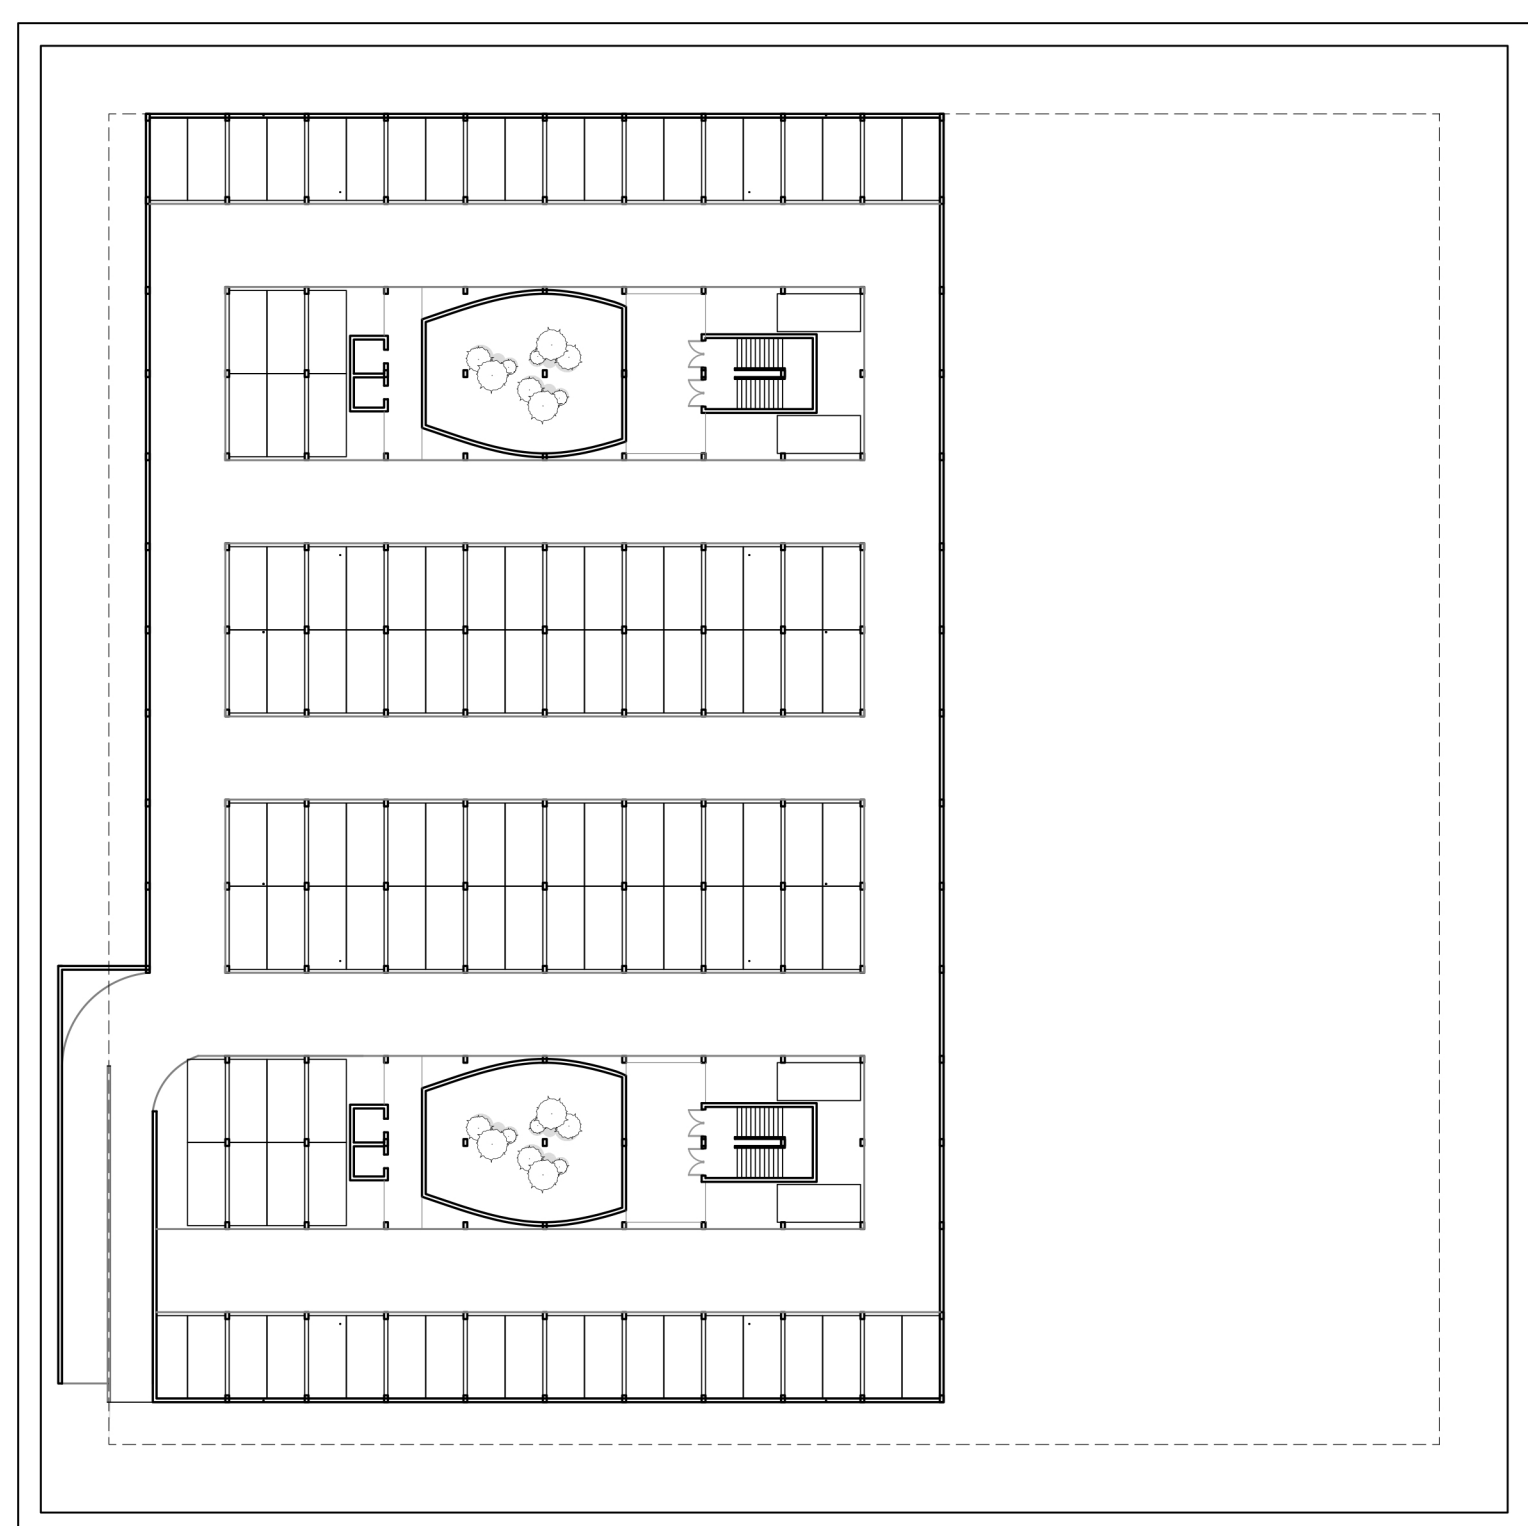


BASEMENT
SCALE- 1:500






DESIGN INTENSION

GIVING OPPORTUNITY TO EXPERIENCE
IN-BETWEEN SPACES

THIS INCLUDES
SEMI OPEN SPACES AT BLOCK, UNIT AND
SITE LEVEL

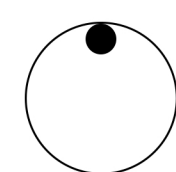

BLOCK PLAN
SCALE- 1:250

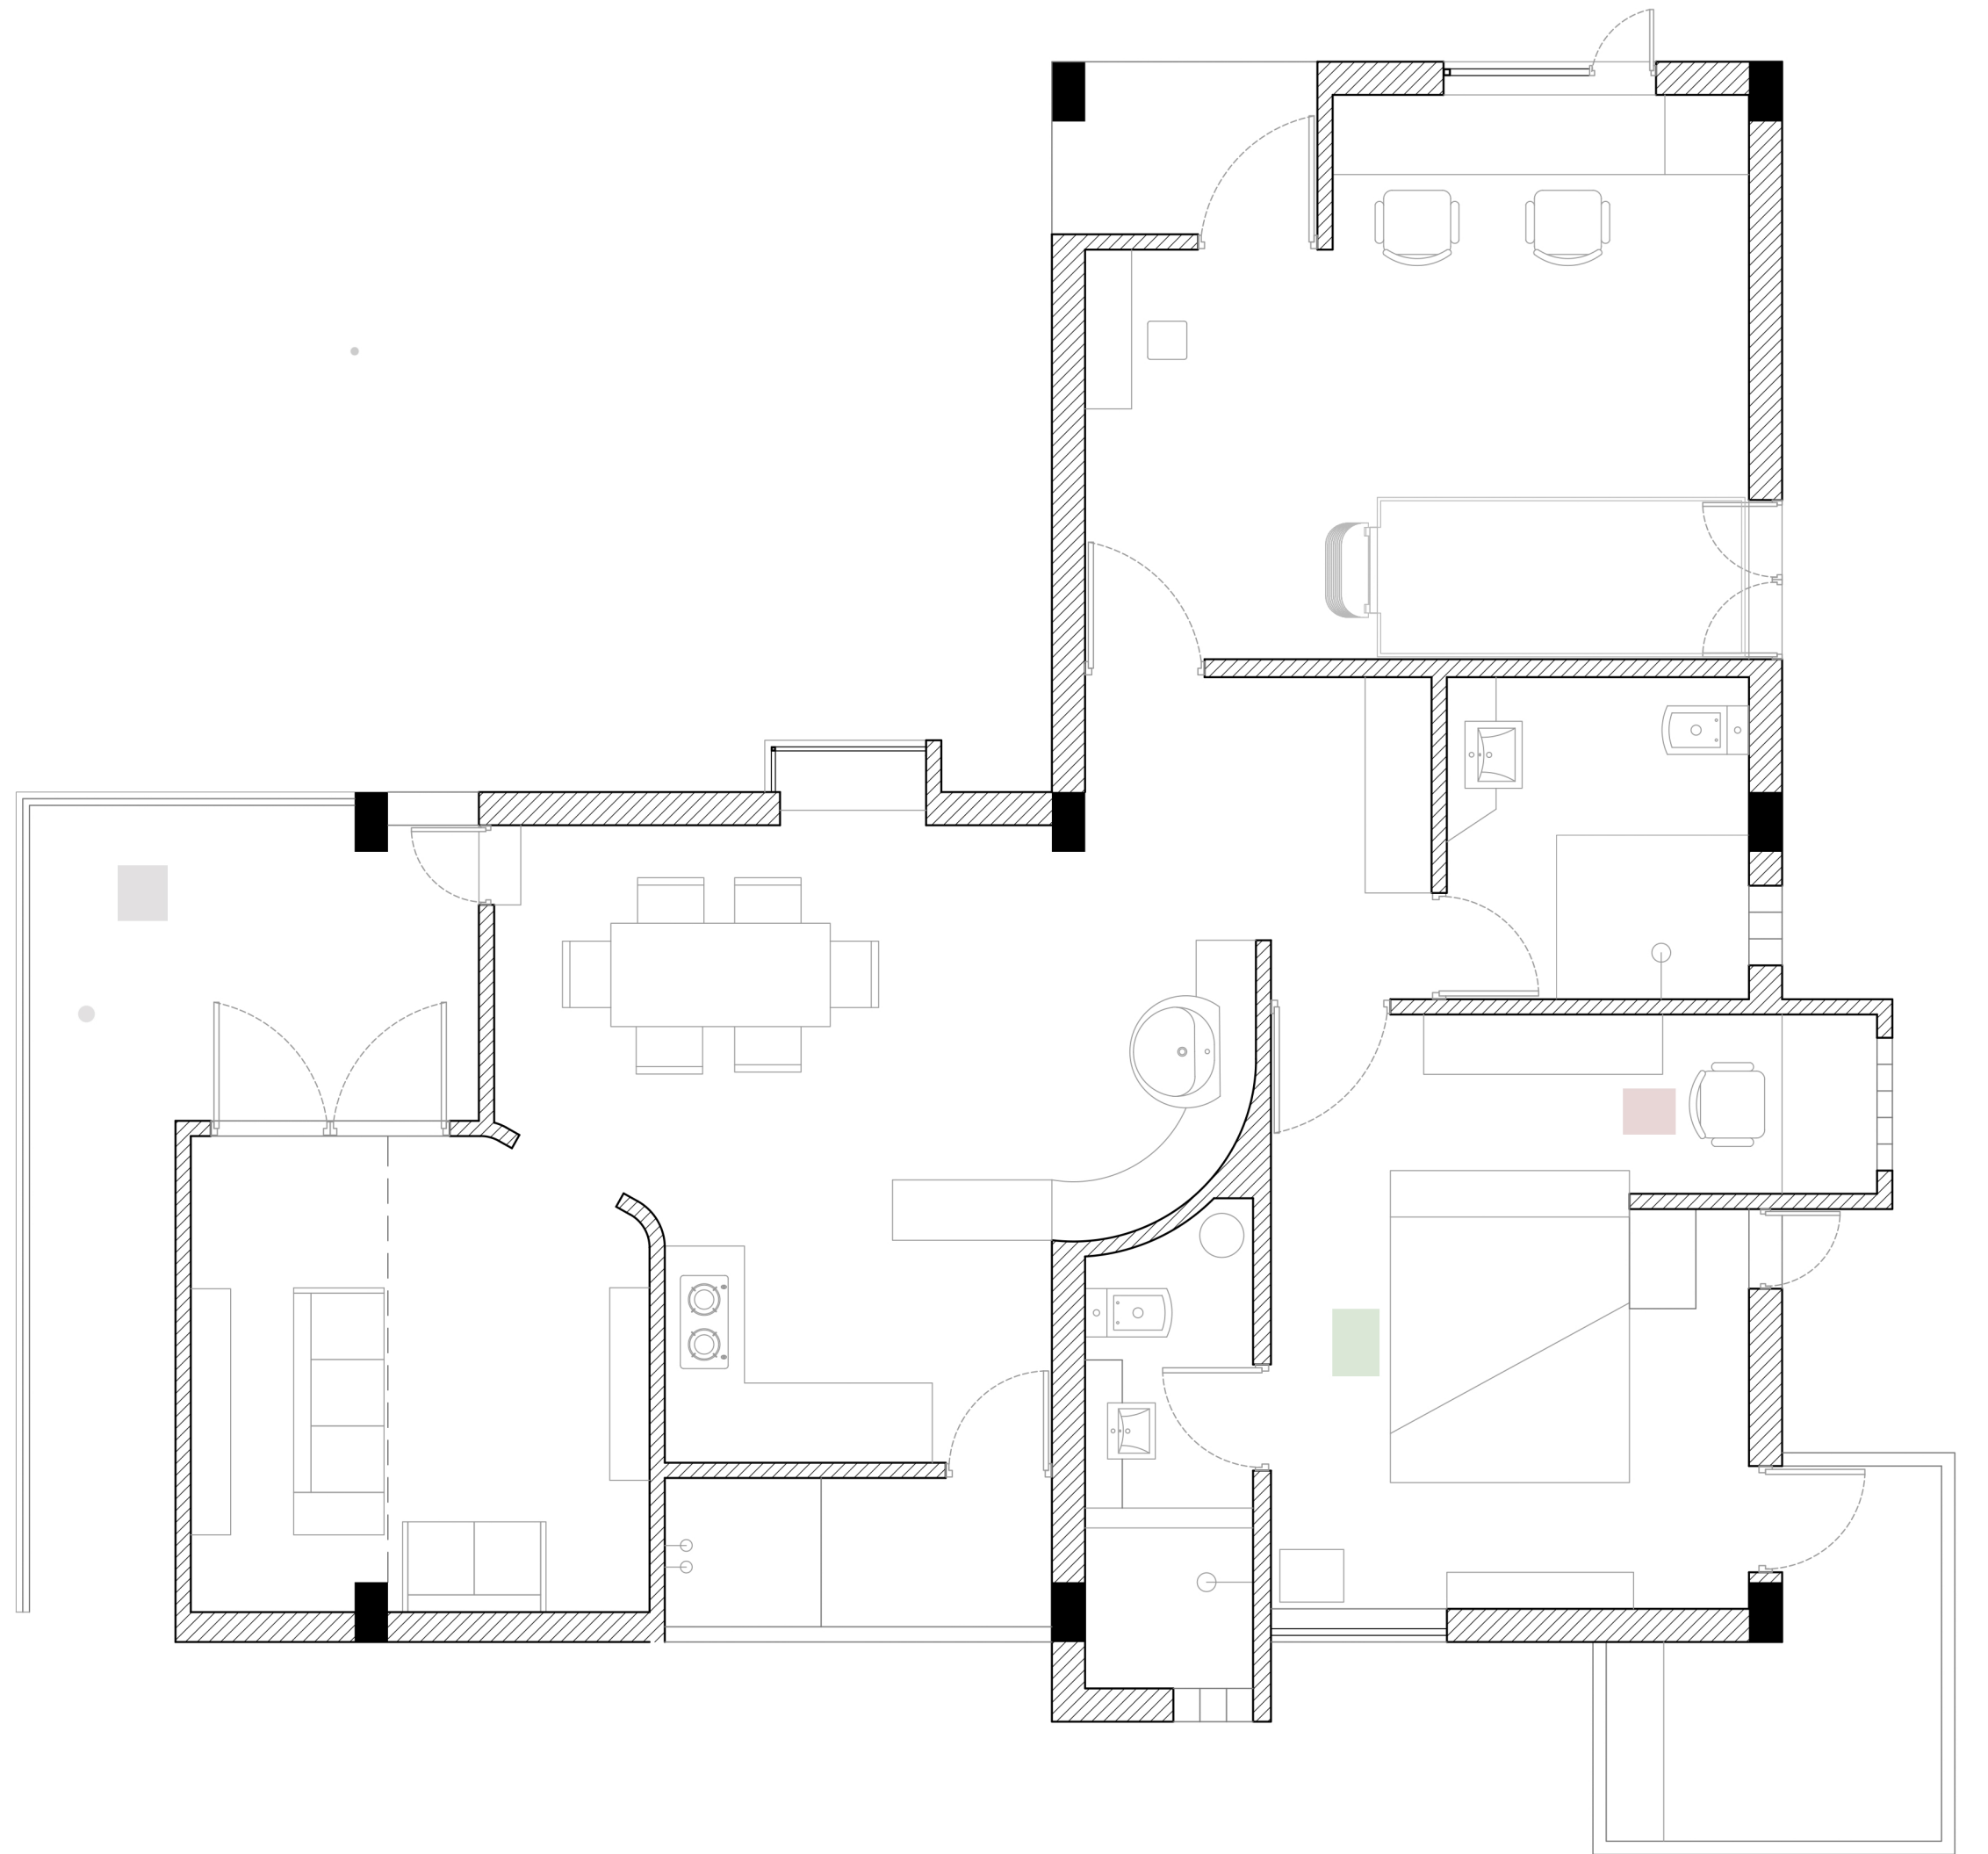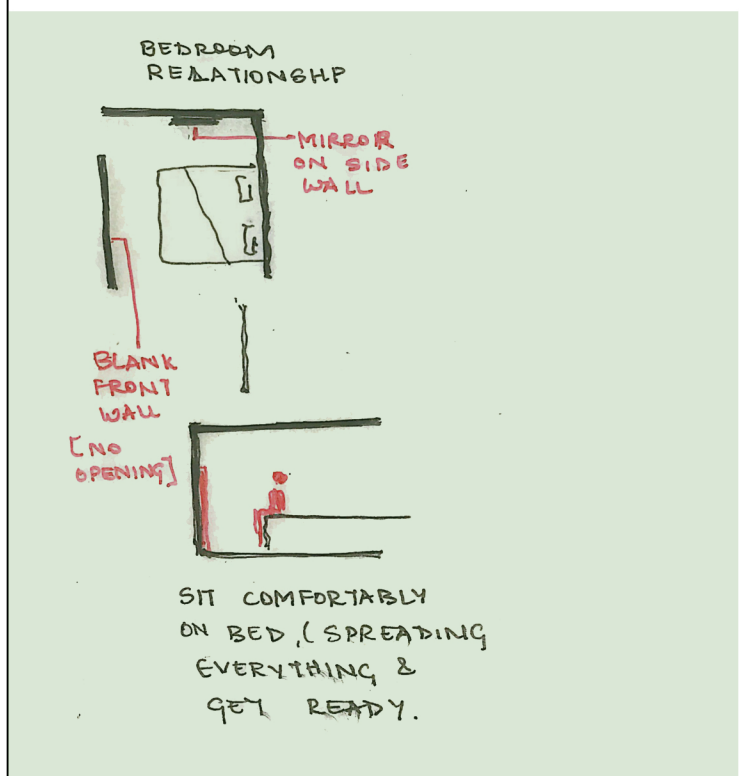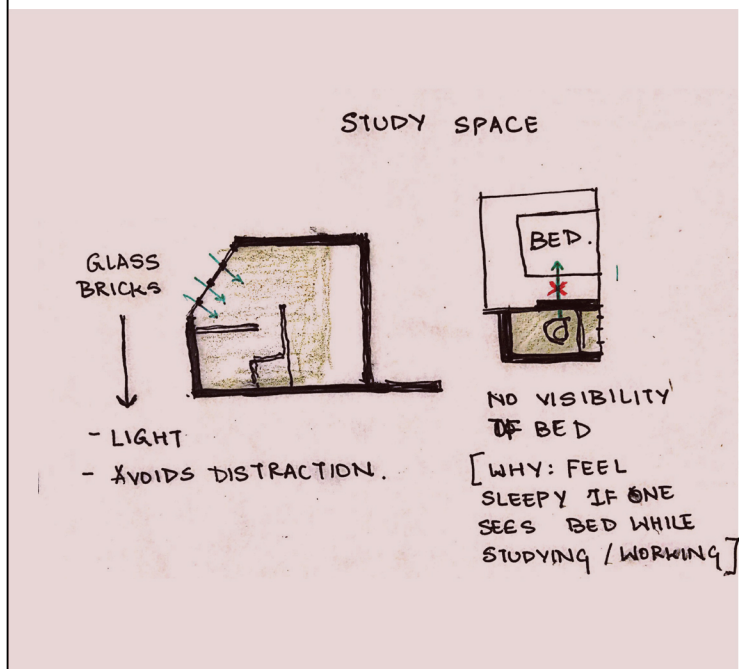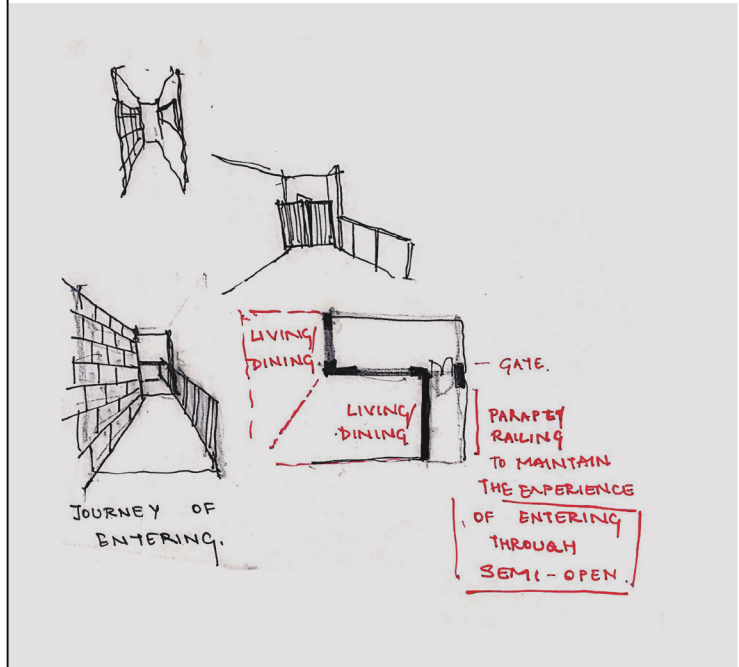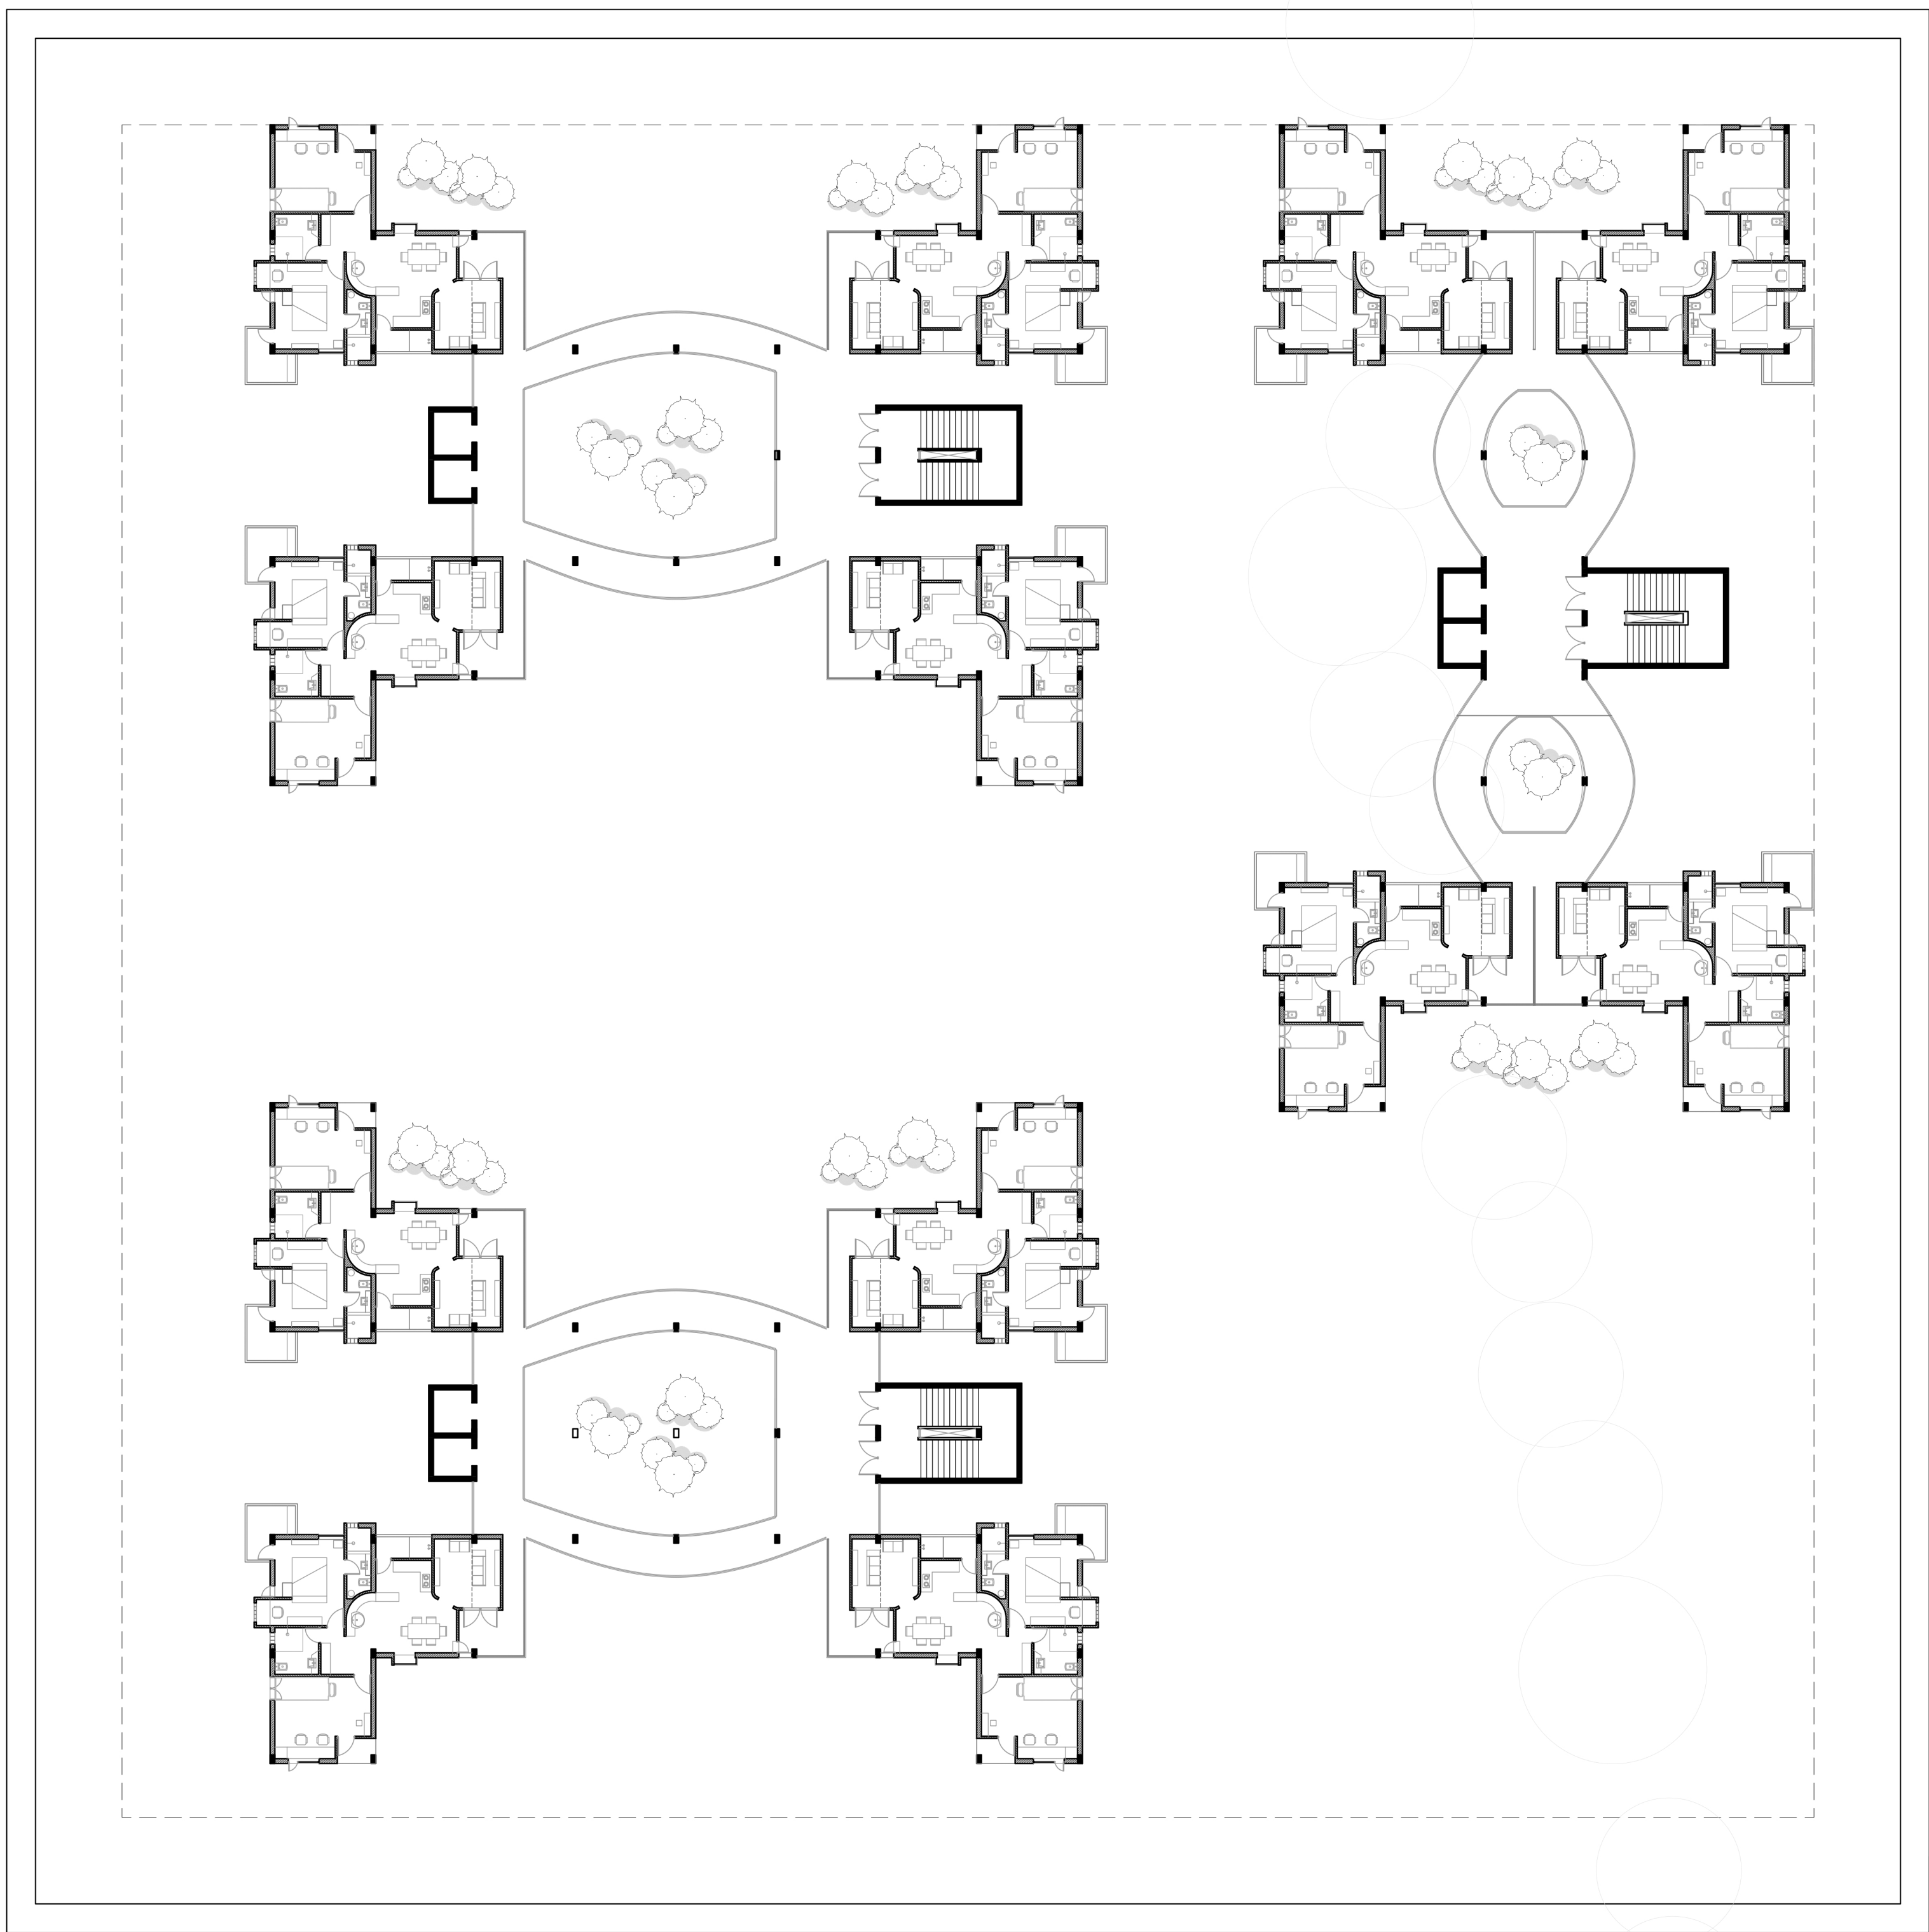

UNIT PLAN
SCALE- 1:50

