

"ઘર"- Homes

ENHANCING IMPORTANCE OF YARDS AS MUCH AS INNER SPACES IN HOUSEHOLDS TO BRING A CHANGE IN PEOPLE'S MENTALITY IN STEREOTYPICAL APARTMENTS.

BASEMENT PARKING-1 PLAN

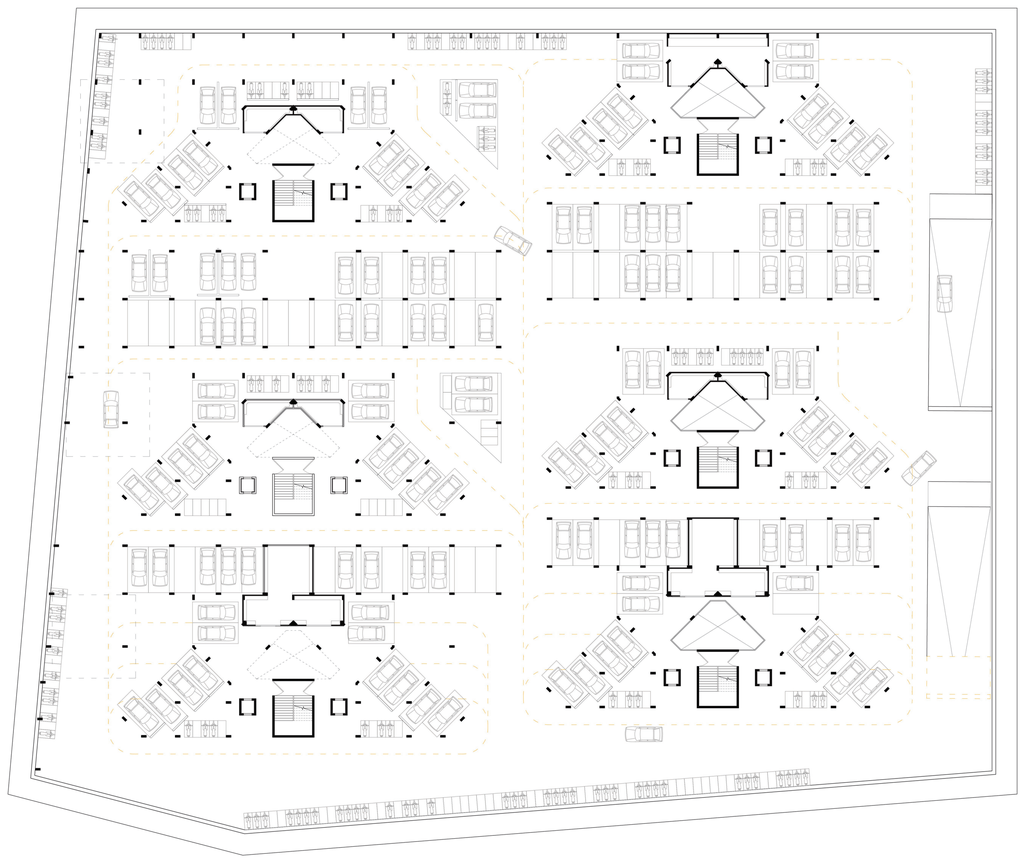

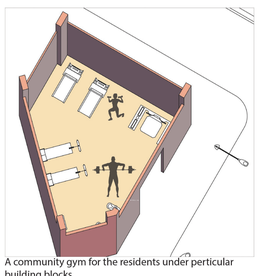


A community gym for the residents under perticular building blocks



An outdoor community gym for the residents to do outdoor exercises and Yoga.





Community swimming pool for the residents with seperate toilets.

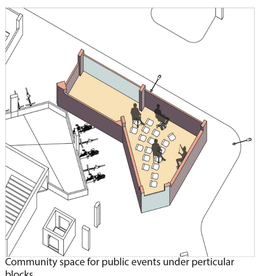


Community space for public events under perticular blocks

BASEMENT PARKING-2 PLAN

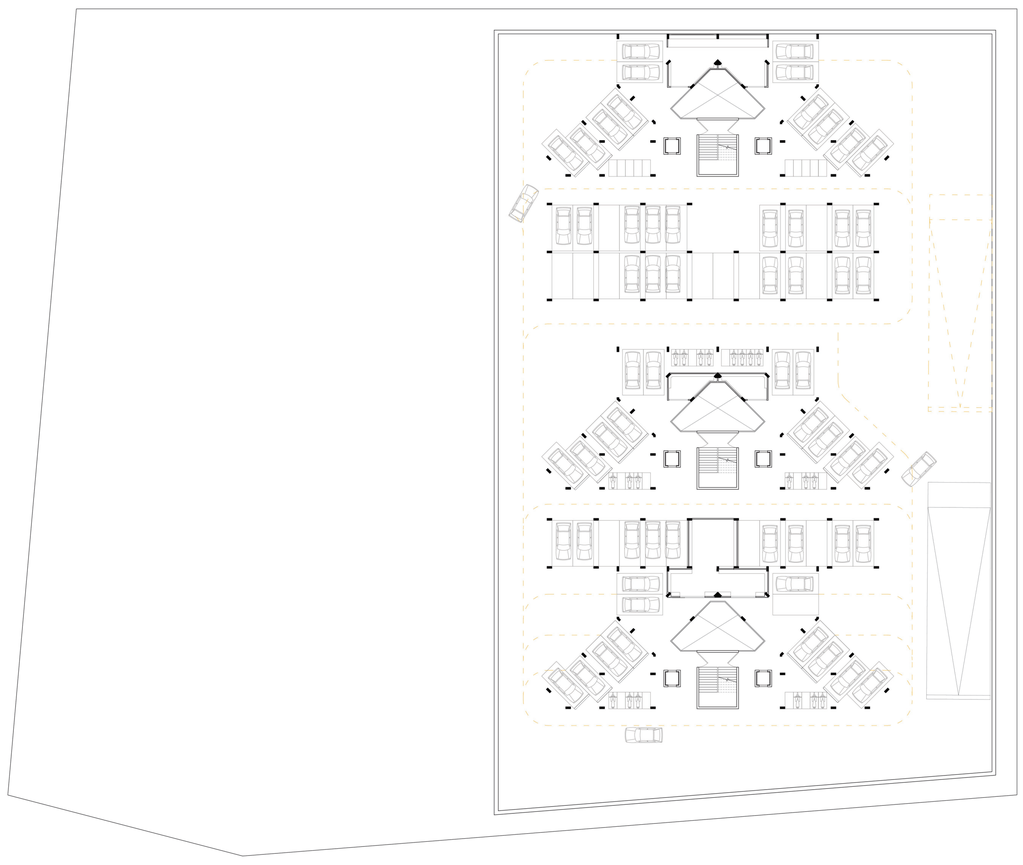


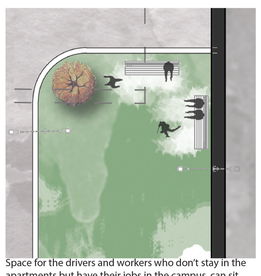

Space for the drivers and workers who don't stay in the apartments but have their jobs in the campus, can sit there and relax.

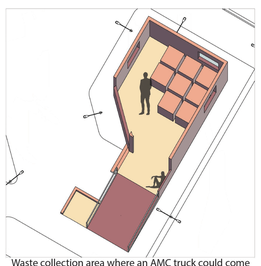

Waste collection area where an AMC truck could come and collect the garbage from a seperate Gate so that the garbage wouldn't bother residents on their daily routine.

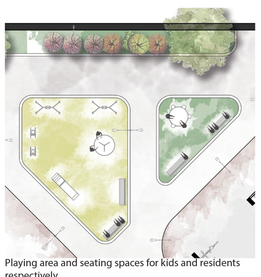


Playing area and seating spaces for kids and residents respectively.



On each floor, Living room and Bedroom spaces are interchanged (refer Plan) so that the frontyard area gets a double height to enhance the experience of a frontyard.



SITE SECTION

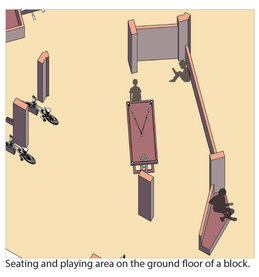


Seating and playing area on the ground floor of a block.




SITE PLAN



Washrooms provided under every building block for children, people other than residents, etc.

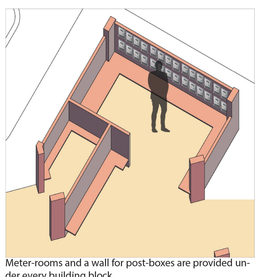


Meter-rooms and a wall for post-boxes are provided under every building block.

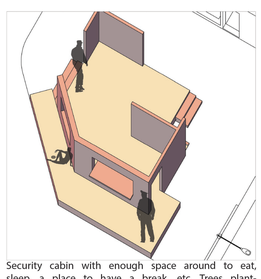

Security cabin with enough space around to eat, sleep, a place to have a break, etc. Trees planted around the Cabin are with fruits and evergreen so that interaction with kids and residents happen.




Seperate washroom for Security guards

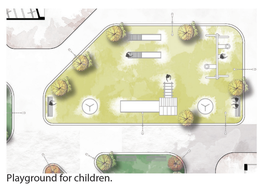


Playground for children.

SEMINAR TOPIC : ENHANCING THE IMPORTANCE OF LIVING ROOMS

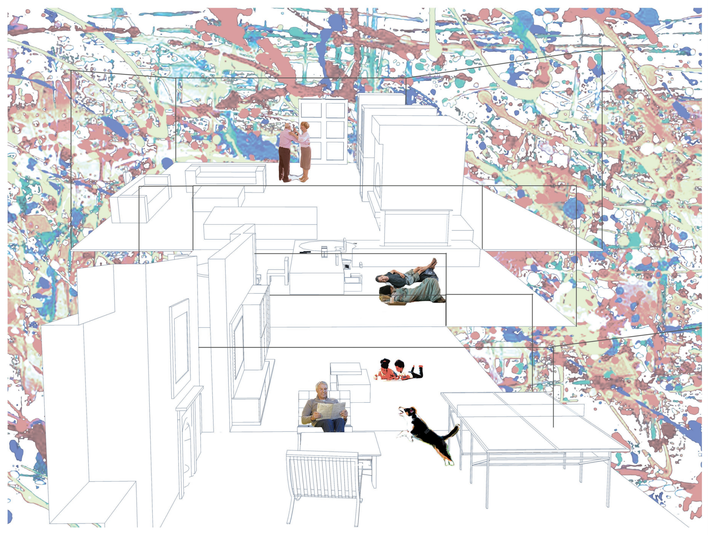


REDESIGNING FACADE FROM TIME PROBLEM 3:

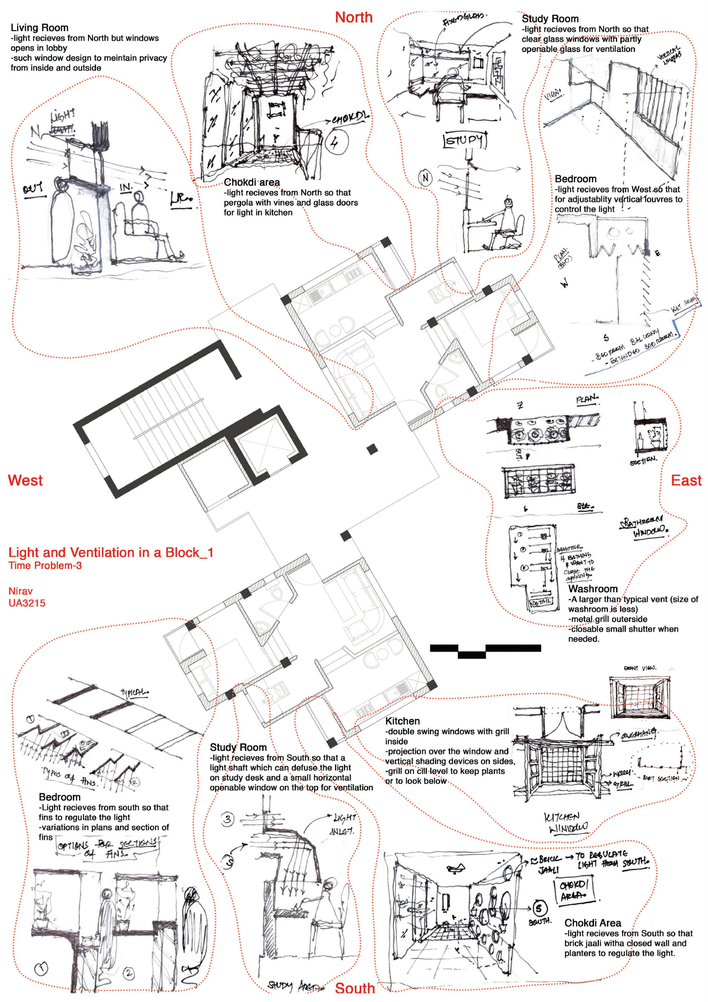

TIME PROBLEM PREPARATIONS:

GARBAGE AREA

-A dustbin with capacity of 80 liters is required for 20 residential Units according to GDCR.
-Size of a dustbin is (500x500x600)mm.
-Vehicular access is provided to come, collect, turn and leave.
-'Chokdi' is provided for garbage keepers and to wash dustbins.
-Ramp for Dustbins with wheels
-Concrete flooring
-Fragrant and dense trees should be planted: Champa, Neem, Bougainvillea, hedge plants,

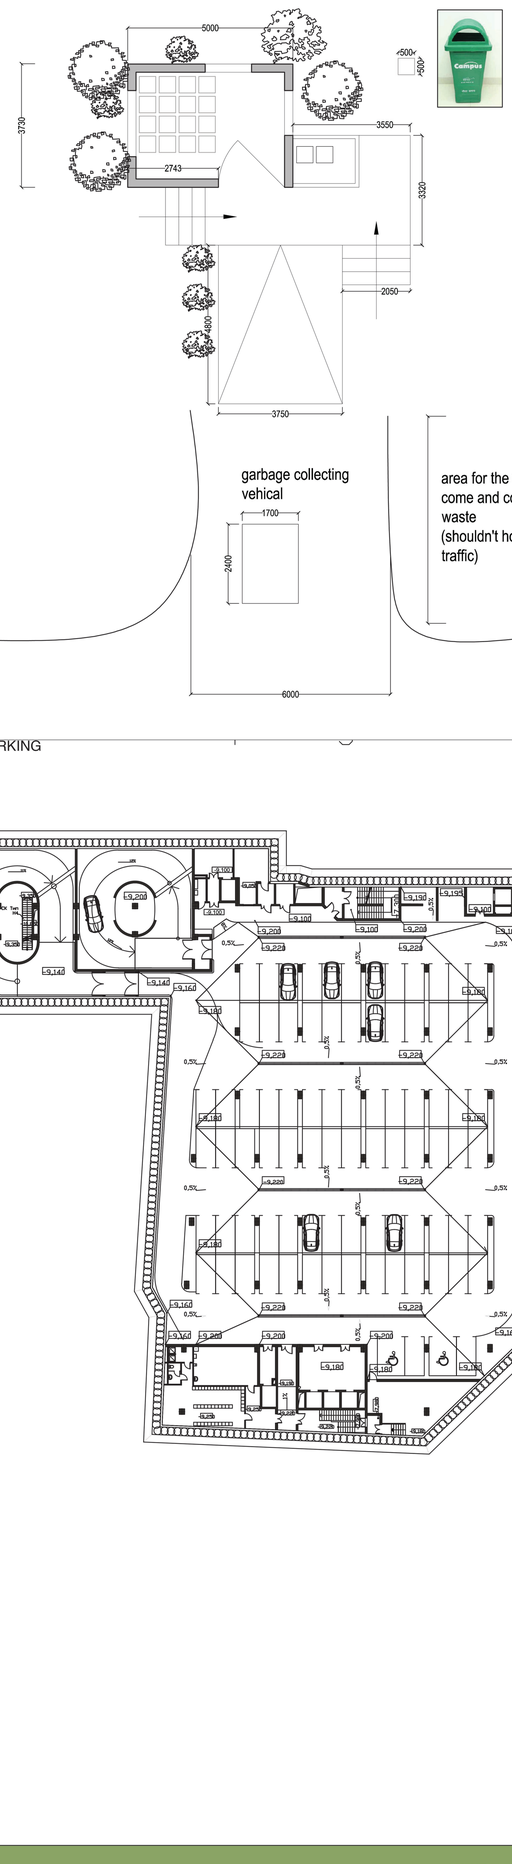

4-WHEELER PARKING

NIRAV PATEL
UA3215

OIKOPOLIS II
Attack of the clones
Vishwanath Kashikar I Nilosha Dave